* * MATCH EXISTING SLOPE.

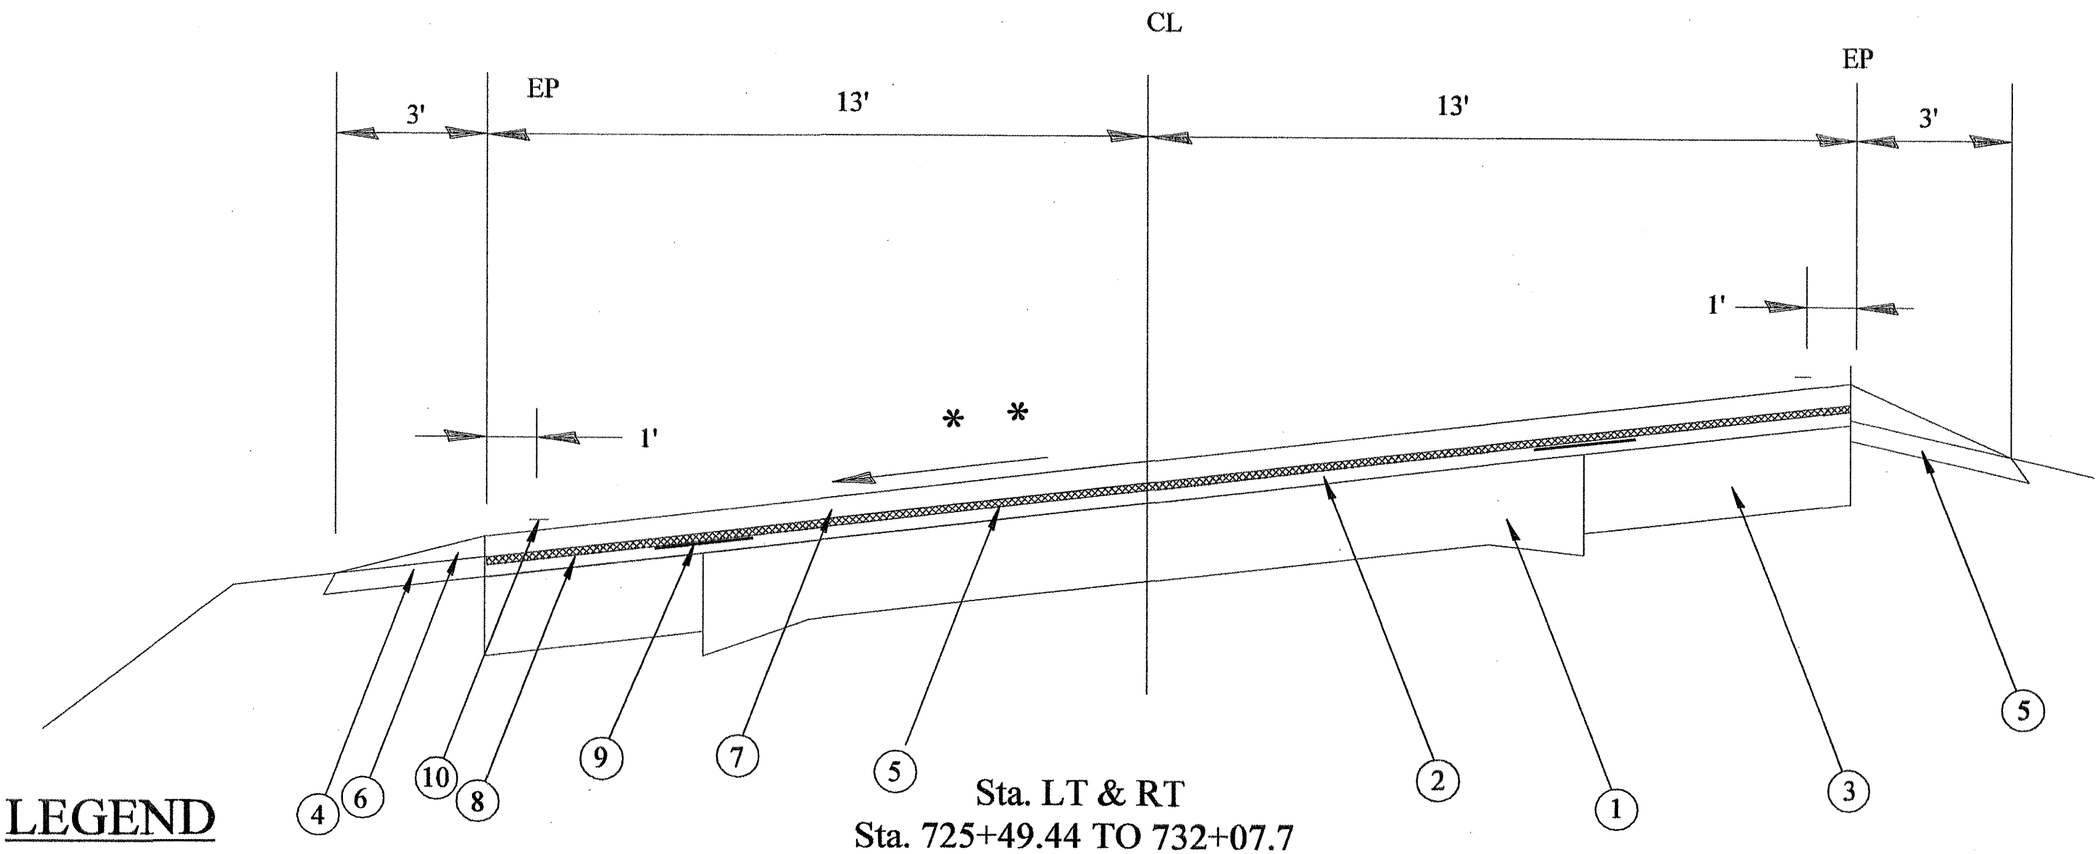

Sta. LT & RT
Sta. 725+49.44 TO 732+07.7
Sta. 759+07.88 TO 766+74.99

LEGEND

1. EXISTING PCC PAVEMENT 9-6-9
2. EXISTING HOT-MIX ASPHALT OVERLAY 3 1/2"
3. EXISTING 9" HOT-MIX ASPHALT BASE COURSE WIDENING
4. EXISTING AGGREGATE SHOULDERS
5. PROPOSED HOT-MIX ASPHALT BINDER COURSE 2 1/4"
6. PROPOSED AGGREGATE SHOULDERS TY B
7. PROPOSED HOT-MIX ASPHALT SURFACE COURSE - 1 1/2"
8. PROPOSED HOT-MIX ASPHALT SURFACE REMOVAL 3/4"
9. PROPOSED STRIP REFLECTIVE CRACK CONTROL TREATMENT, SYSTEM A
10. PROPOSED EPOXY PAVEMENT MARKING LINE 4"

FILE NAME = 68406 sheets.dgn	USER NAME = kslmankk	DESIGNED -	REVISED -	STATE OF ILLINOIS DEPARTMENT OF TRANSPORTATION	TYPICAL SECTIONS	F.A.P. RTE.	SECTION	COUNTY	TOTAL SHEETS	SHEET NO.
		DRAWN -	REVISED -			685/618	36(RS-1)C-2)	MCDONOUGH	52	13
	PLOT SCALE = 100.0000 ' / IN.	CHECKED -	REVISED -					CONTRACT NO. 68406		
	PLOT DATE = 4/22/2009	DATE -	REVISED -		NOT TO SCALE / SHEET NO. 4 OF 5 SHEETS / FOR STA. TO STA. SEE ABOVE		ILLINOIS FED. AID PROJECT			