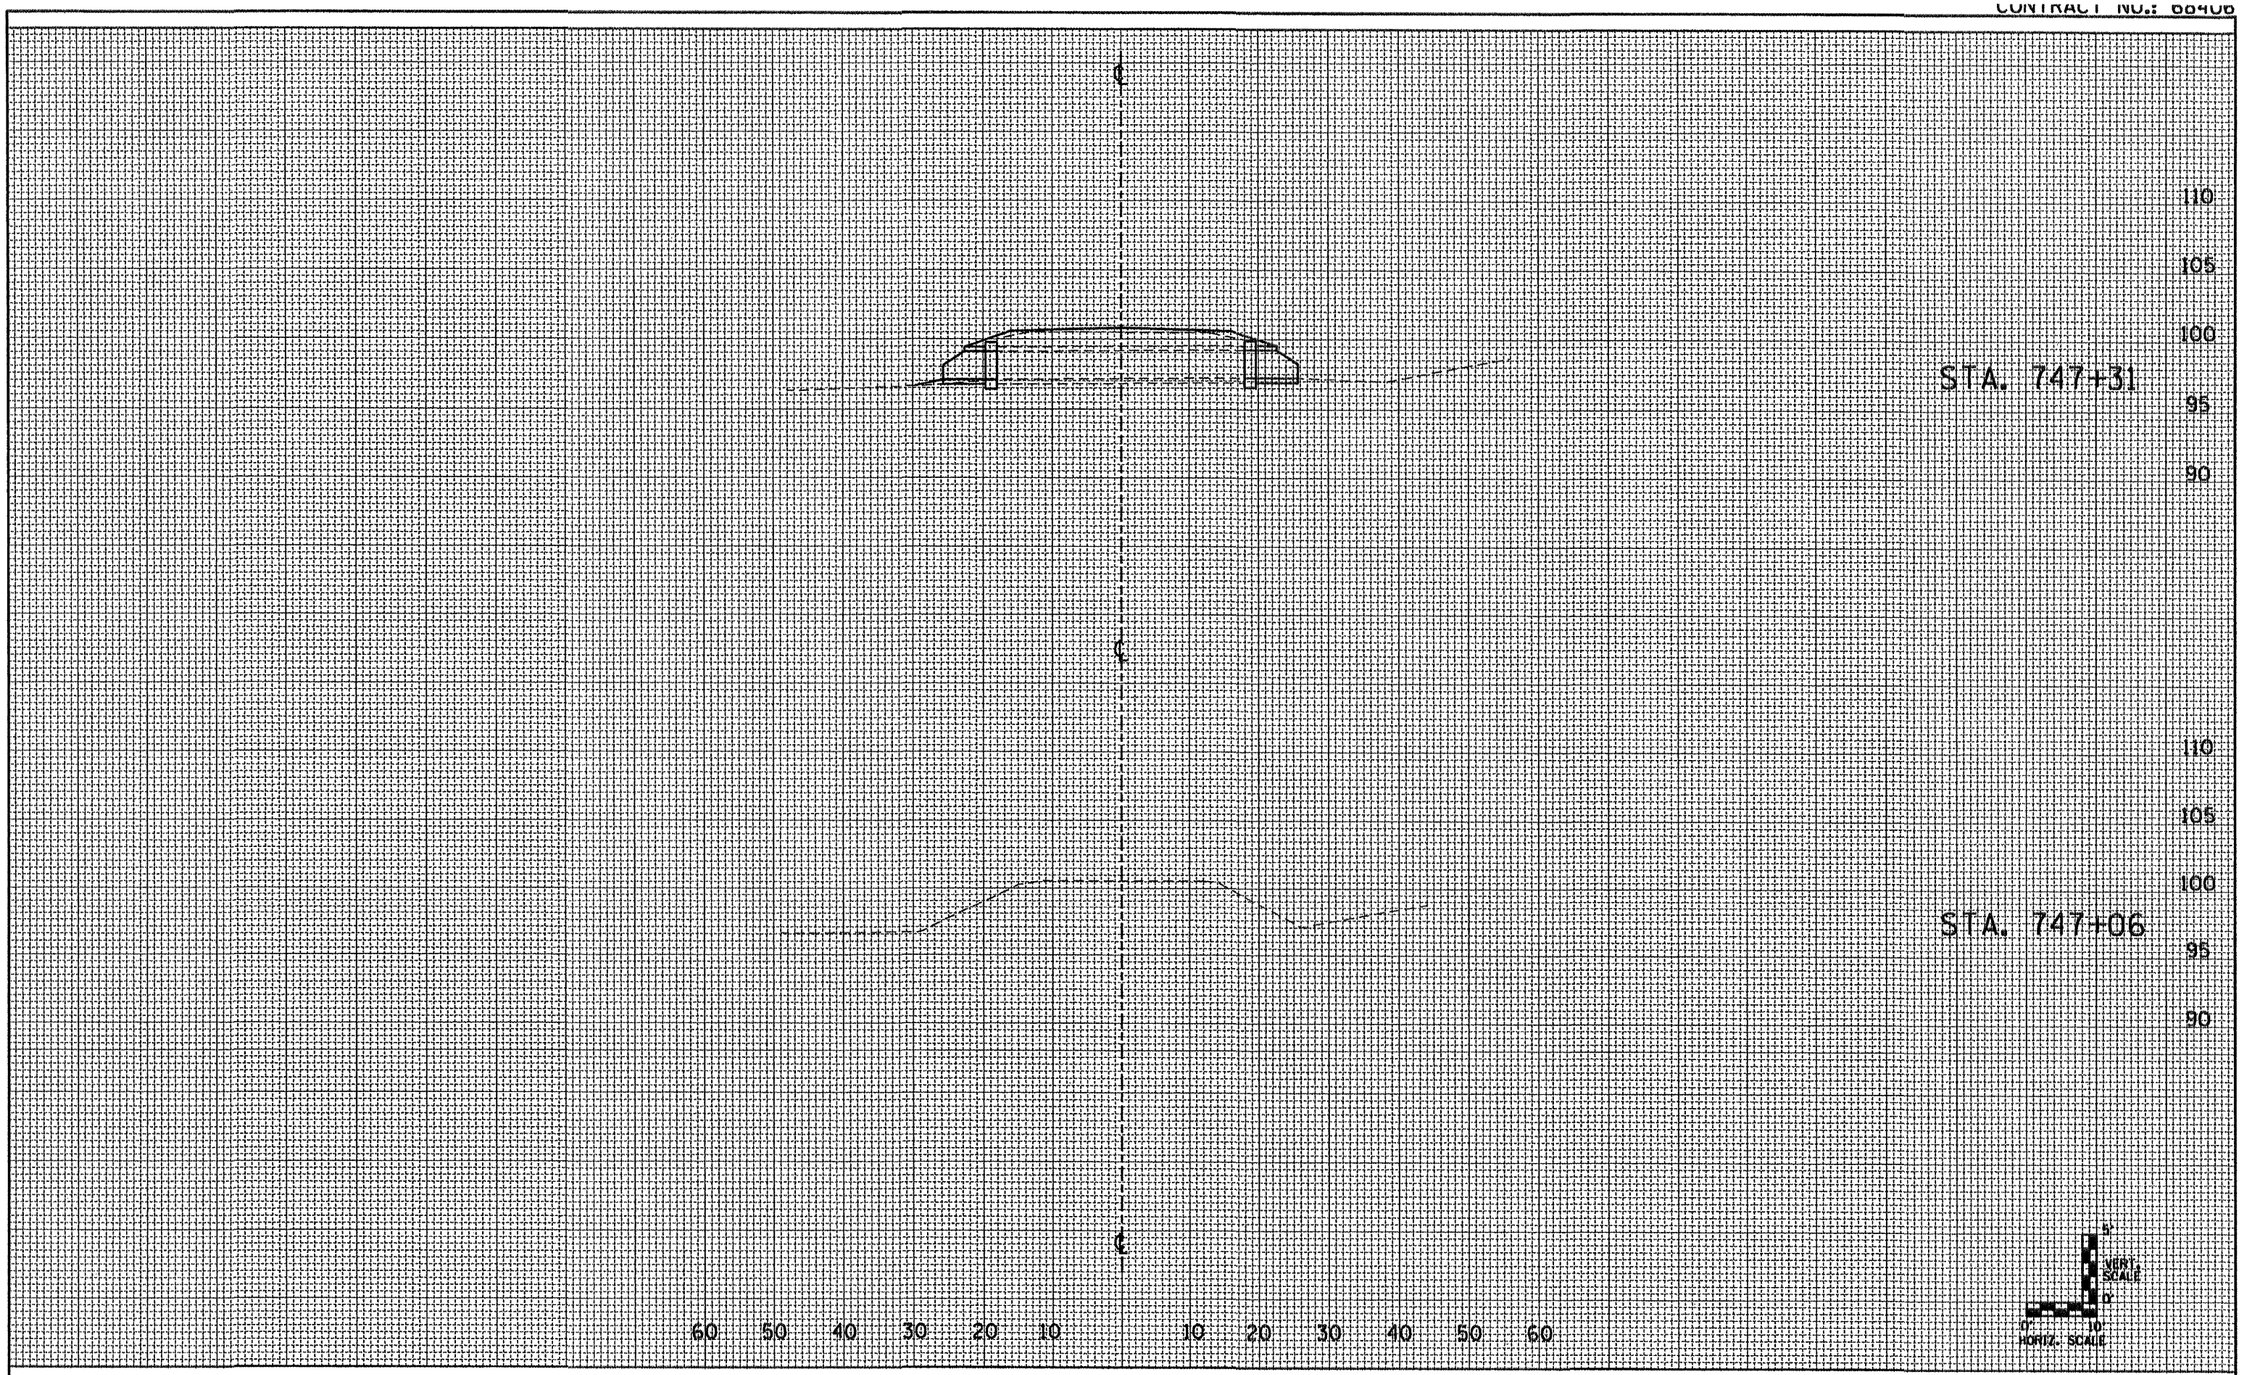

FINAL SURVEY		BY	DATE
NOTE BOOK NO.	SURVEYED		
	PLOTTED		
	TEMPLATE		
	AREAS		
	AREAS CHECKED		

ORIGINAL SURVEY		BY	DATE
NOTE BOOK NO.	SURVEYED		
	PLOTTED		
	TEMPLATE		
	AREAS		
	AREAS CHECKED		

FILE NAME = 68406 sheets.dgn	USER NAME = K. KILMAN	DESIGNED -	REVISED -
		DRAWN - KKK	REVISED -
	PLOT SCALE = 100.0000 ' / IN.	CHECKED -	REVISED -
	PLOT DATE = 4/22/2009	DATE -	REVISED -

STATE OF ILLINOIS
DEPARTMENT OF TRANSPORTATION

EXISTING X-SECTIONS IL 94L 41
N. OF BUSHNELL

SCALE: | SHEET NO. OF SHEETS | STA. TO STA.

F.A.P. RTE.	SECTION	COUNTY	TOTAL SHEETS	SHEET NO.
685/618	36(RS-1;C-2)	McDONOUGH	52	49
CULVERT EXTENSION (SN 055-1001)		CONTRACT NO. 68406		
FED. ROAD DIST. NO.	ILLINOIS	FED. AID PROJECT		