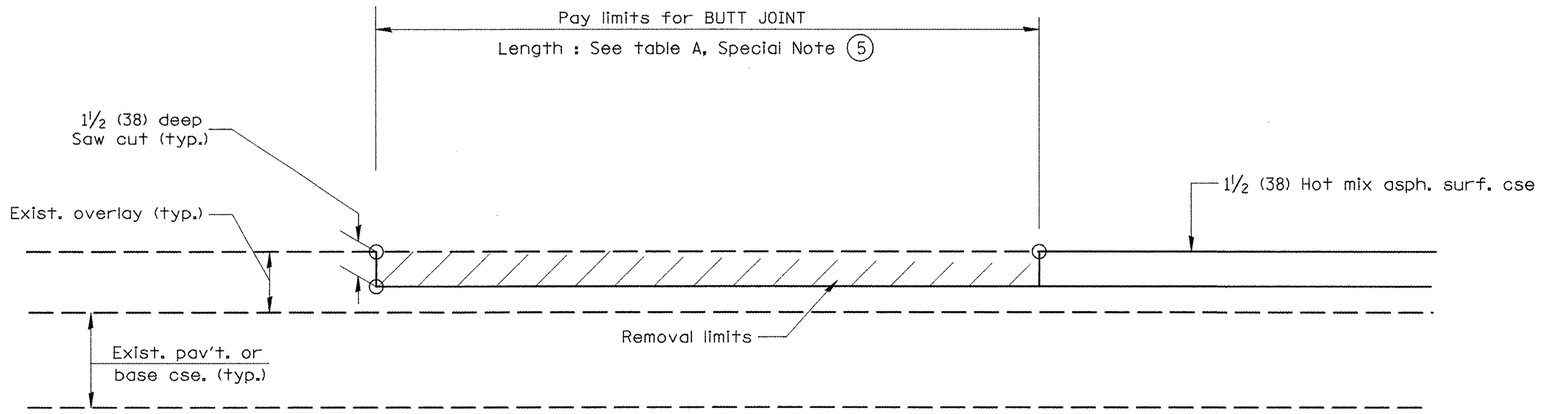

CASE 5 : WITH HOT MIX ASPHALT SURFACE REMOVAL (COLD MILLING)
TIE-IN TO EXISTING BITUMINOUS TAPER

All dimensions are in inches (millimeters) unless otherwise noted.

STATE OF ILLINOIS DEPARTMENT OF TRANSPORTATION	BUTT JOINTS	F.A.S RTE.	SECTION	COUNTY	TOTAL SHEETS / SHEET NO.
		1380	2RS-4, 3RS-3, 7RS-4	PEORIA	23 / 18
	NOT TO SCALE	SHT. 3 OF 3 CADD STD. 406101-D4		CONTRACT NO. 68612	
		FED. ROAD DIST. NO.	ILLINOIS	FED. AID PROJECT	