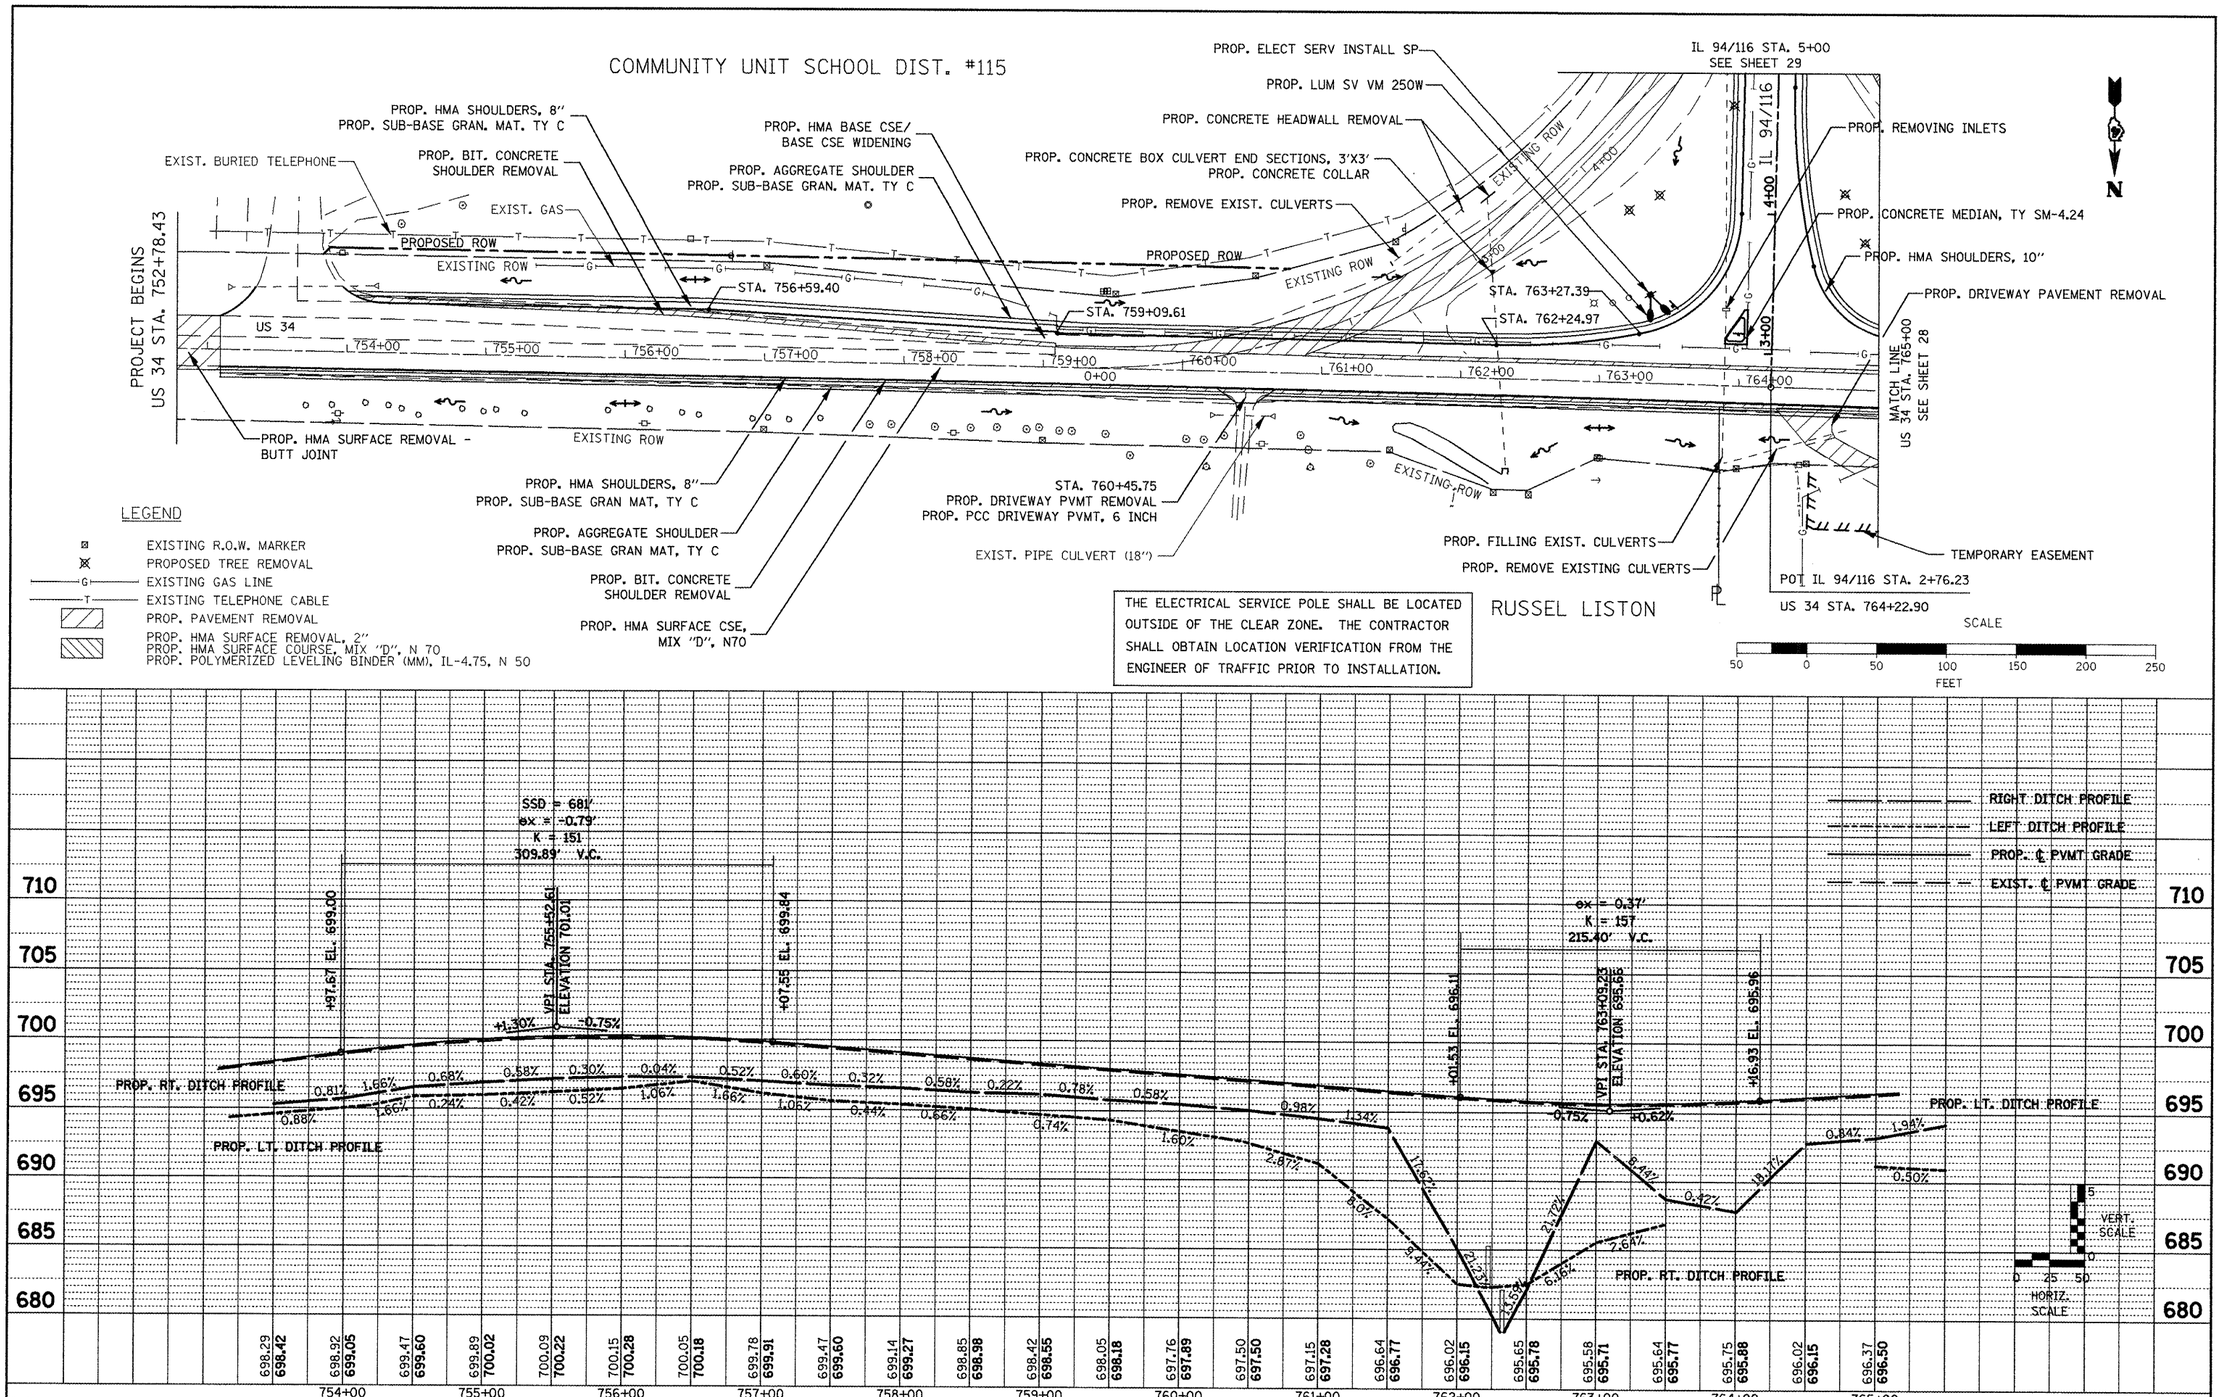

FILE NAME = plan_profile.dgn	USER NAME = johnsontv	DESIGNED -	REVISED -
		DRAWN -	REVISED -
	PLOT SCALE = 100.0000 ' / IN.	CHECKED -	REVISED -
	PLOT DATE = 3/19/2009	DATE -	REVISED -

STATE OF ILLINOIS
DEPARTMENT OF TRANSPORTATION

US 34 PLAN AND PROFILE

SCALE: PROVIDED | SHEET NO. 1 OF 3 SHEETS | STA. 753+00.00 TO STA. 765+00.00

F.A.P. RTE.	SECTION	COUNTY	TOTAL SHEETS	SHEET NO.
313/534	6R-1; (109EX)R	HENDERSON	81	27

CONTRACT NO. 68818

FED. ROAD DIST. NO. | ILLINOIS | FED. AID PROJECT