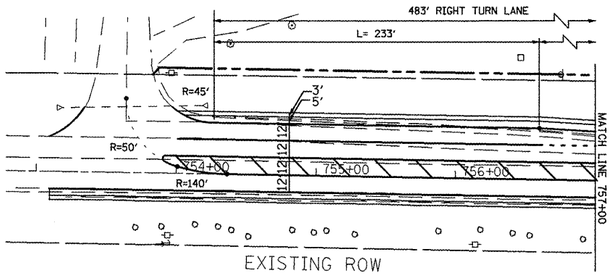

IL 94/116

EXIST. CURVE EWYE
PI STA. = 4+98.44
Δ = 89° 42' 35" (LT)
D = 11° 26' 13"
R = 500.97'
T = 498.44'
L = 784.39'
E = 205.72'
P.C. STA. = 0+00.00
P.T. STA. = 7+84.39

EXIST. CURVE WWYE
PI STA. = 5+01.03
Δ = 89° 26' 02" (RT)
D = 11° 19' 24"
R = 506.00'
T = 501.03'
L = 789.82'
E = 206.08'
P.C. STA. = 0+00.00
P.T. STA. = 7+89.82

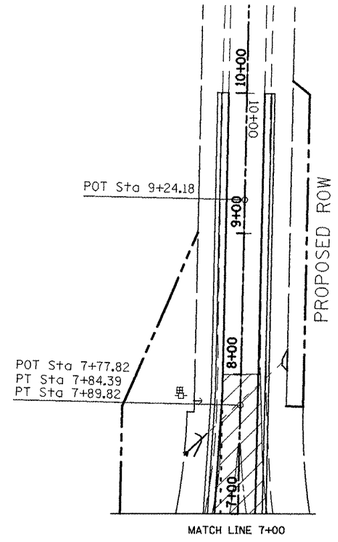

COMMUNITY UNIT
SCHOOL DIST. #115

BERNARD AND JUNE GALBRAITH

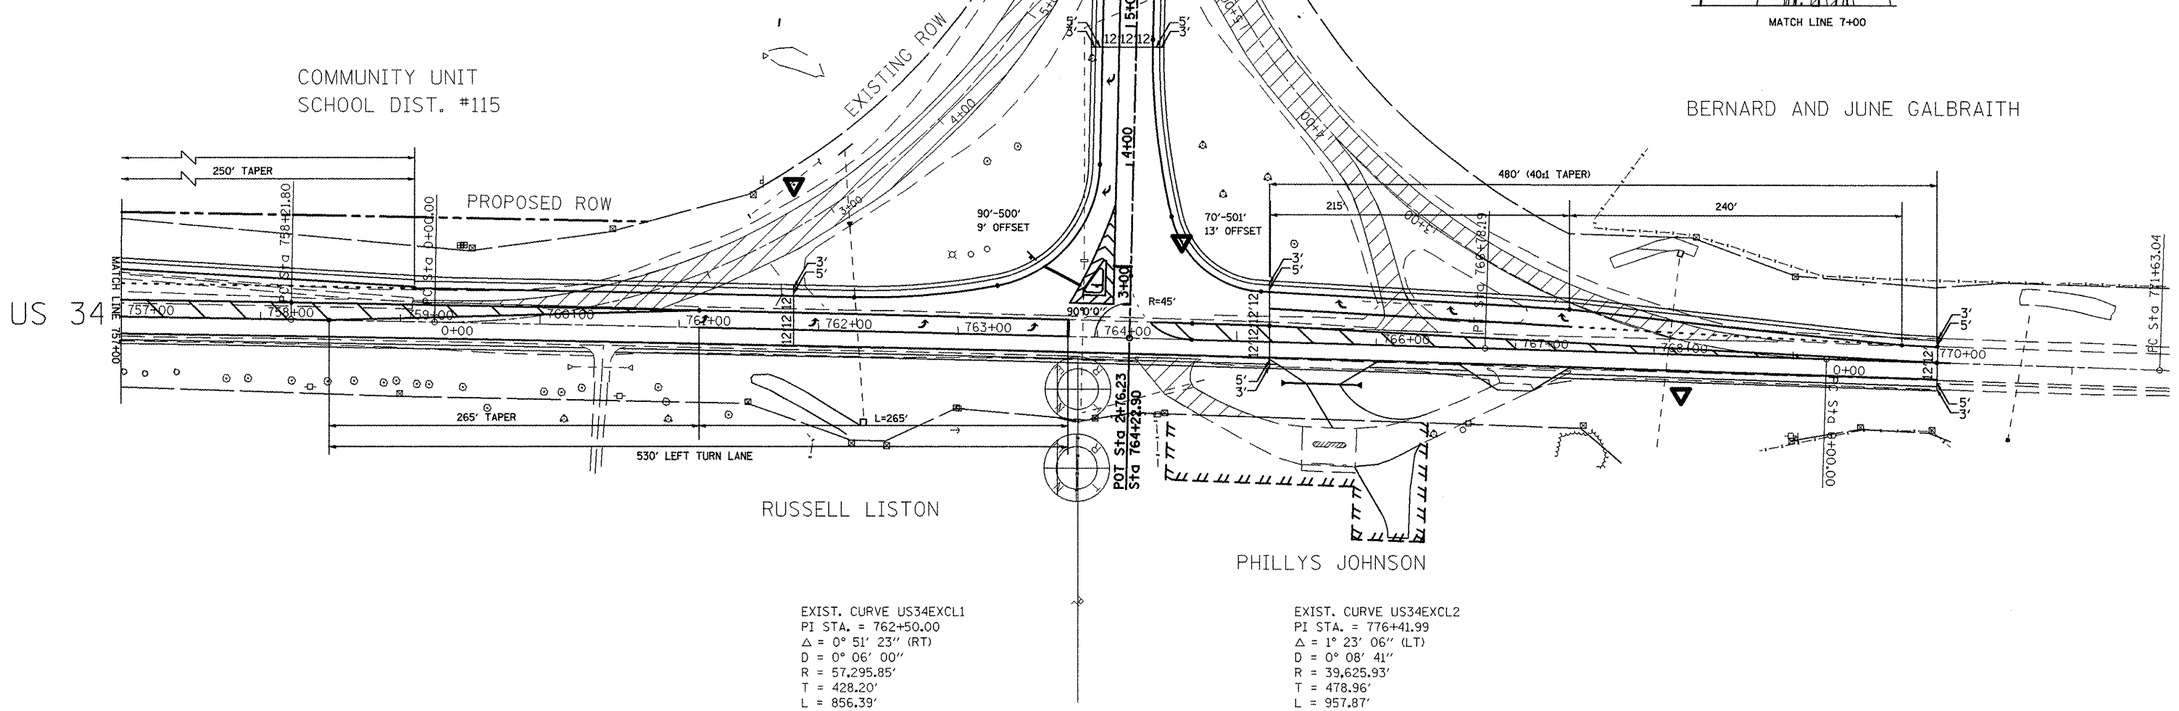

EXIST. CURVE US34EXCL1
PI STA. = 762+50.00
Δ = 0° 51' 23" (RT)
D = 0° 06' 00"
R = 57,295.85'
T = 428.20'
L = 856.39'
E = 1.60'
P.C. STA. = 758+21.80
P.T. STA. = 766+78.19

EXIST. CURVE US34EXCL2
PI STA. = 776+41.99
Δ = 1° 23' 06" (LT)
D = 0° 08' 41"
R = 39,625.93'
T = 478.96'
L = 957.87'
E = 2.89'
P.C. STA. = 771+63.04
P.T. STA. = 781+20.91

FILE NAME = sht01.dgn	USER NAME = johnsontv	DESIGNED -	REVISED -	**STATE OF ILLINOIS DEPARTMENT OF TRANSPORTATION**	**CONSTRUCTION LAYOUT**	F.A.P. RTE.	SECTION	COUNTY	TOTAL SHEETS	SHEET NO.
		DRAWN -	REVISED -			313/534	6R-1: (109EX) R	HENDERSON	81	38
	PLOT SCALE = 100.0000 ' / IN.	CHECKED -	REVISED -						CONTRACT NO. 68818	
	PLOT DATE = 3/19/2009	DATE -	REVISED -		SCALE: 1" = 50' SHEET NO. 1 OF 1 SHEETS			ILLINOIS	FED. AID PROJECT	