BRIDGE PLAN AND PROFILE
STRUCTURE 057–0214

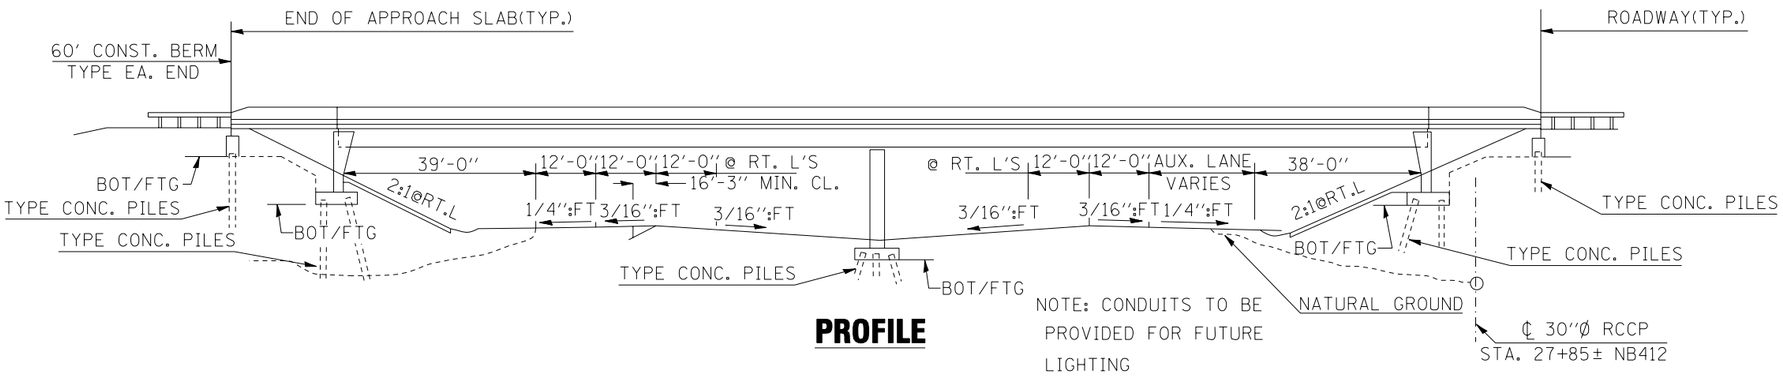

PROFILE

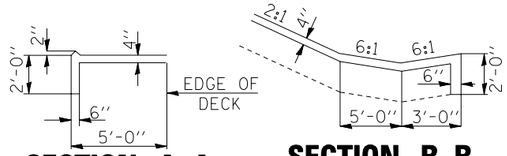

SECTION A–A **SECTION B–B**

SLOPEWALL DETAILS

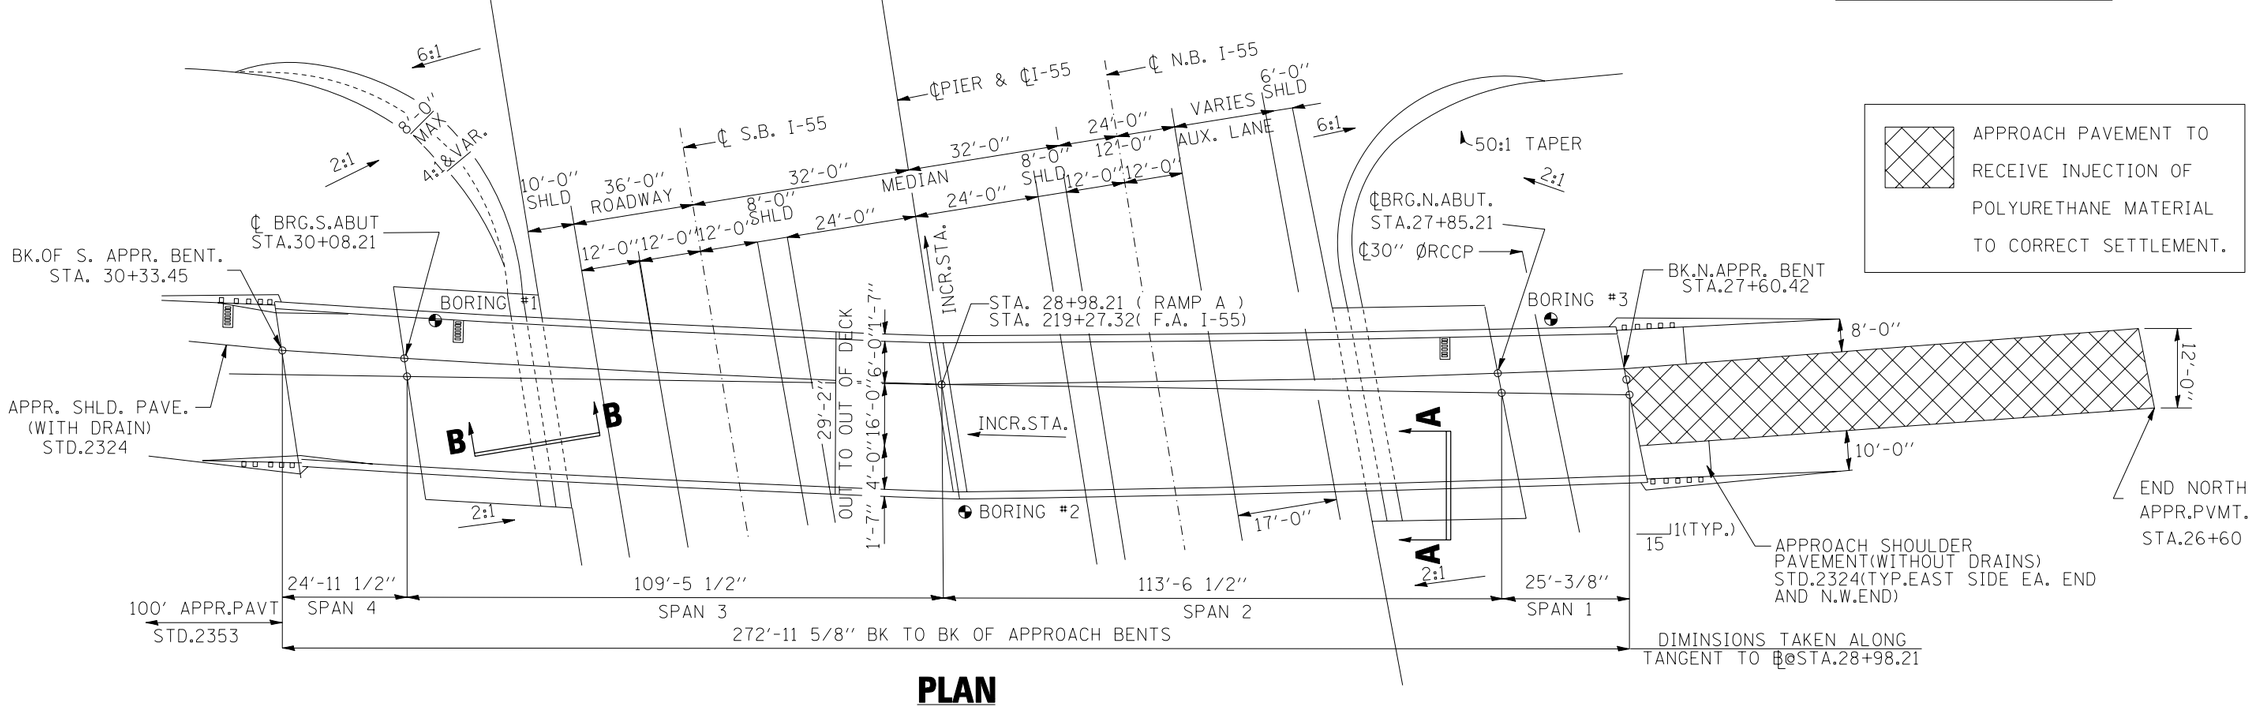

PLAN

FILE NAME = c:\pw_work\pwidot\bucklesjj\d0128799\D570797-SHT-PLAN.dgn	USER NAME = bucklesjj	DESIGNED -	REVISED -
		DRAWN - JJB	REVISED -
	PLOT SCALE = 40.0000 ' / IN.	CHECKED -	REVISED -
	PLOT DATE = 3/27/2009	DATE -	REVISED -

STATE OF ILLINOIS
DEPARTMENT OF TRANSPORTATION

PLAN AND PROFILE
057–0214

SCALE: | SHEET NO. OF SHEETS | STA. | TO STA.

F.A.I. RTE.	SECTION	COUNTY	TOTAL SHEETS	SHEET NO.
39	57-2I	MCLEAN	18	9
		CONTRACT NO. 70797		
		ILLINOIS FED. AID PROJECT		