FINAL SURVEY	NOTE BOOK	NO.
SURVEYED		
PLOTTED		
TEMPLATE		
AREAS		
AREAS CHECKED		
BY		
DATE		

ORIGINAL SURVEY	NOTE BOOK	NO.
SURVEYED		
PLOTTED		
TEMPLATE		
AREAS		
AREAS CHECKED		
BY		
DATE		

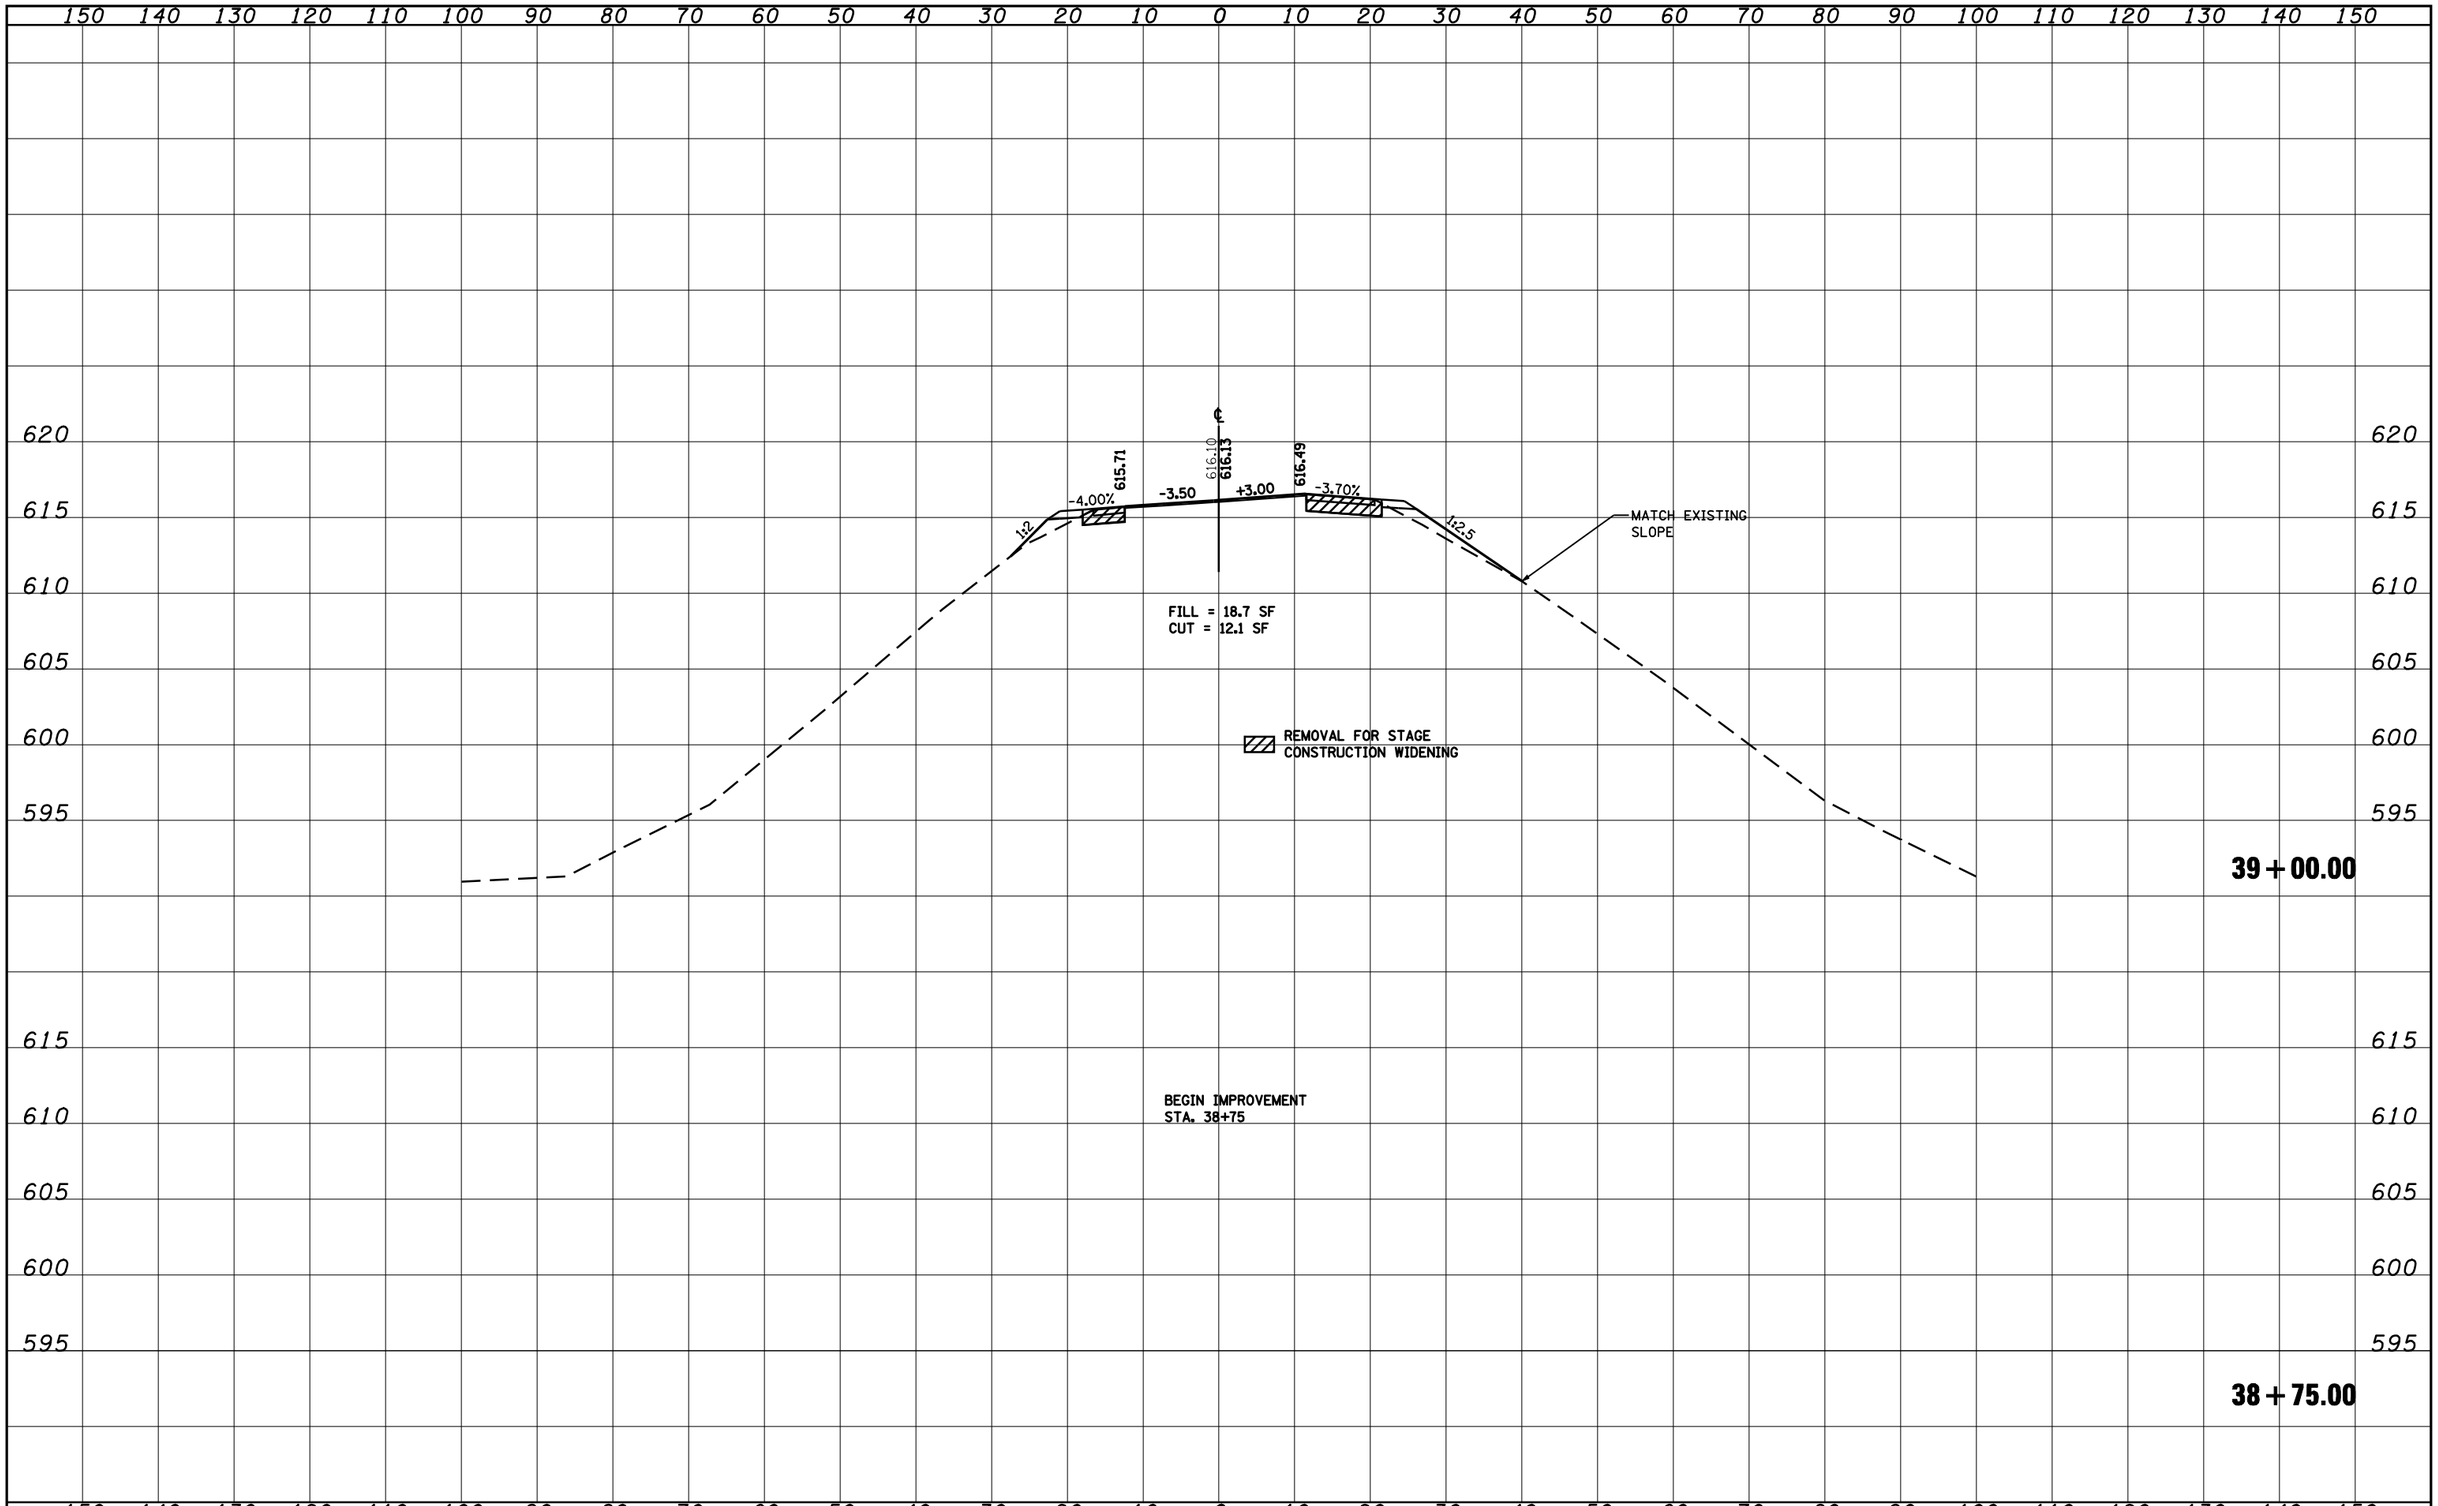

FILE NAME = c:\pw_work\PWIDOT\LAUGHLINRL\d0131883\D672A64_B7-90_XSSHT.dgn	USER NAME = laughlinrl	DESIGNED - LLQ	REVISED -
	PLOT SCALE = 20.0000 ' / IN.	CHECKED - JJS	REVISED -
	PLOT DATE = May-11-2009 08:13:40AM	DRAWN - MTM	REVISED -
		CHECKED - MARCH 5, 2009	REVISED -

STATE OF ILLINOIS
DEPARTMENT OF TRANSPORTATION

BL-55 CROSS SECTIONS

SCALE: | SHEET NO. 1 OF 4 SHEETS | STA. 38+75.00 TO STA. 39+00.00

F.A.I. RTE.	SECTION	COUNTY	TOTAL SHEETS	SHEET NO.
55	(84-3HB-6)BR	SANGAMON	90	87
		CONTRACT NO. 72A64		
FED. ROAD DIST. NO. 6	ILLINOIS	FED. AID PROJECT		