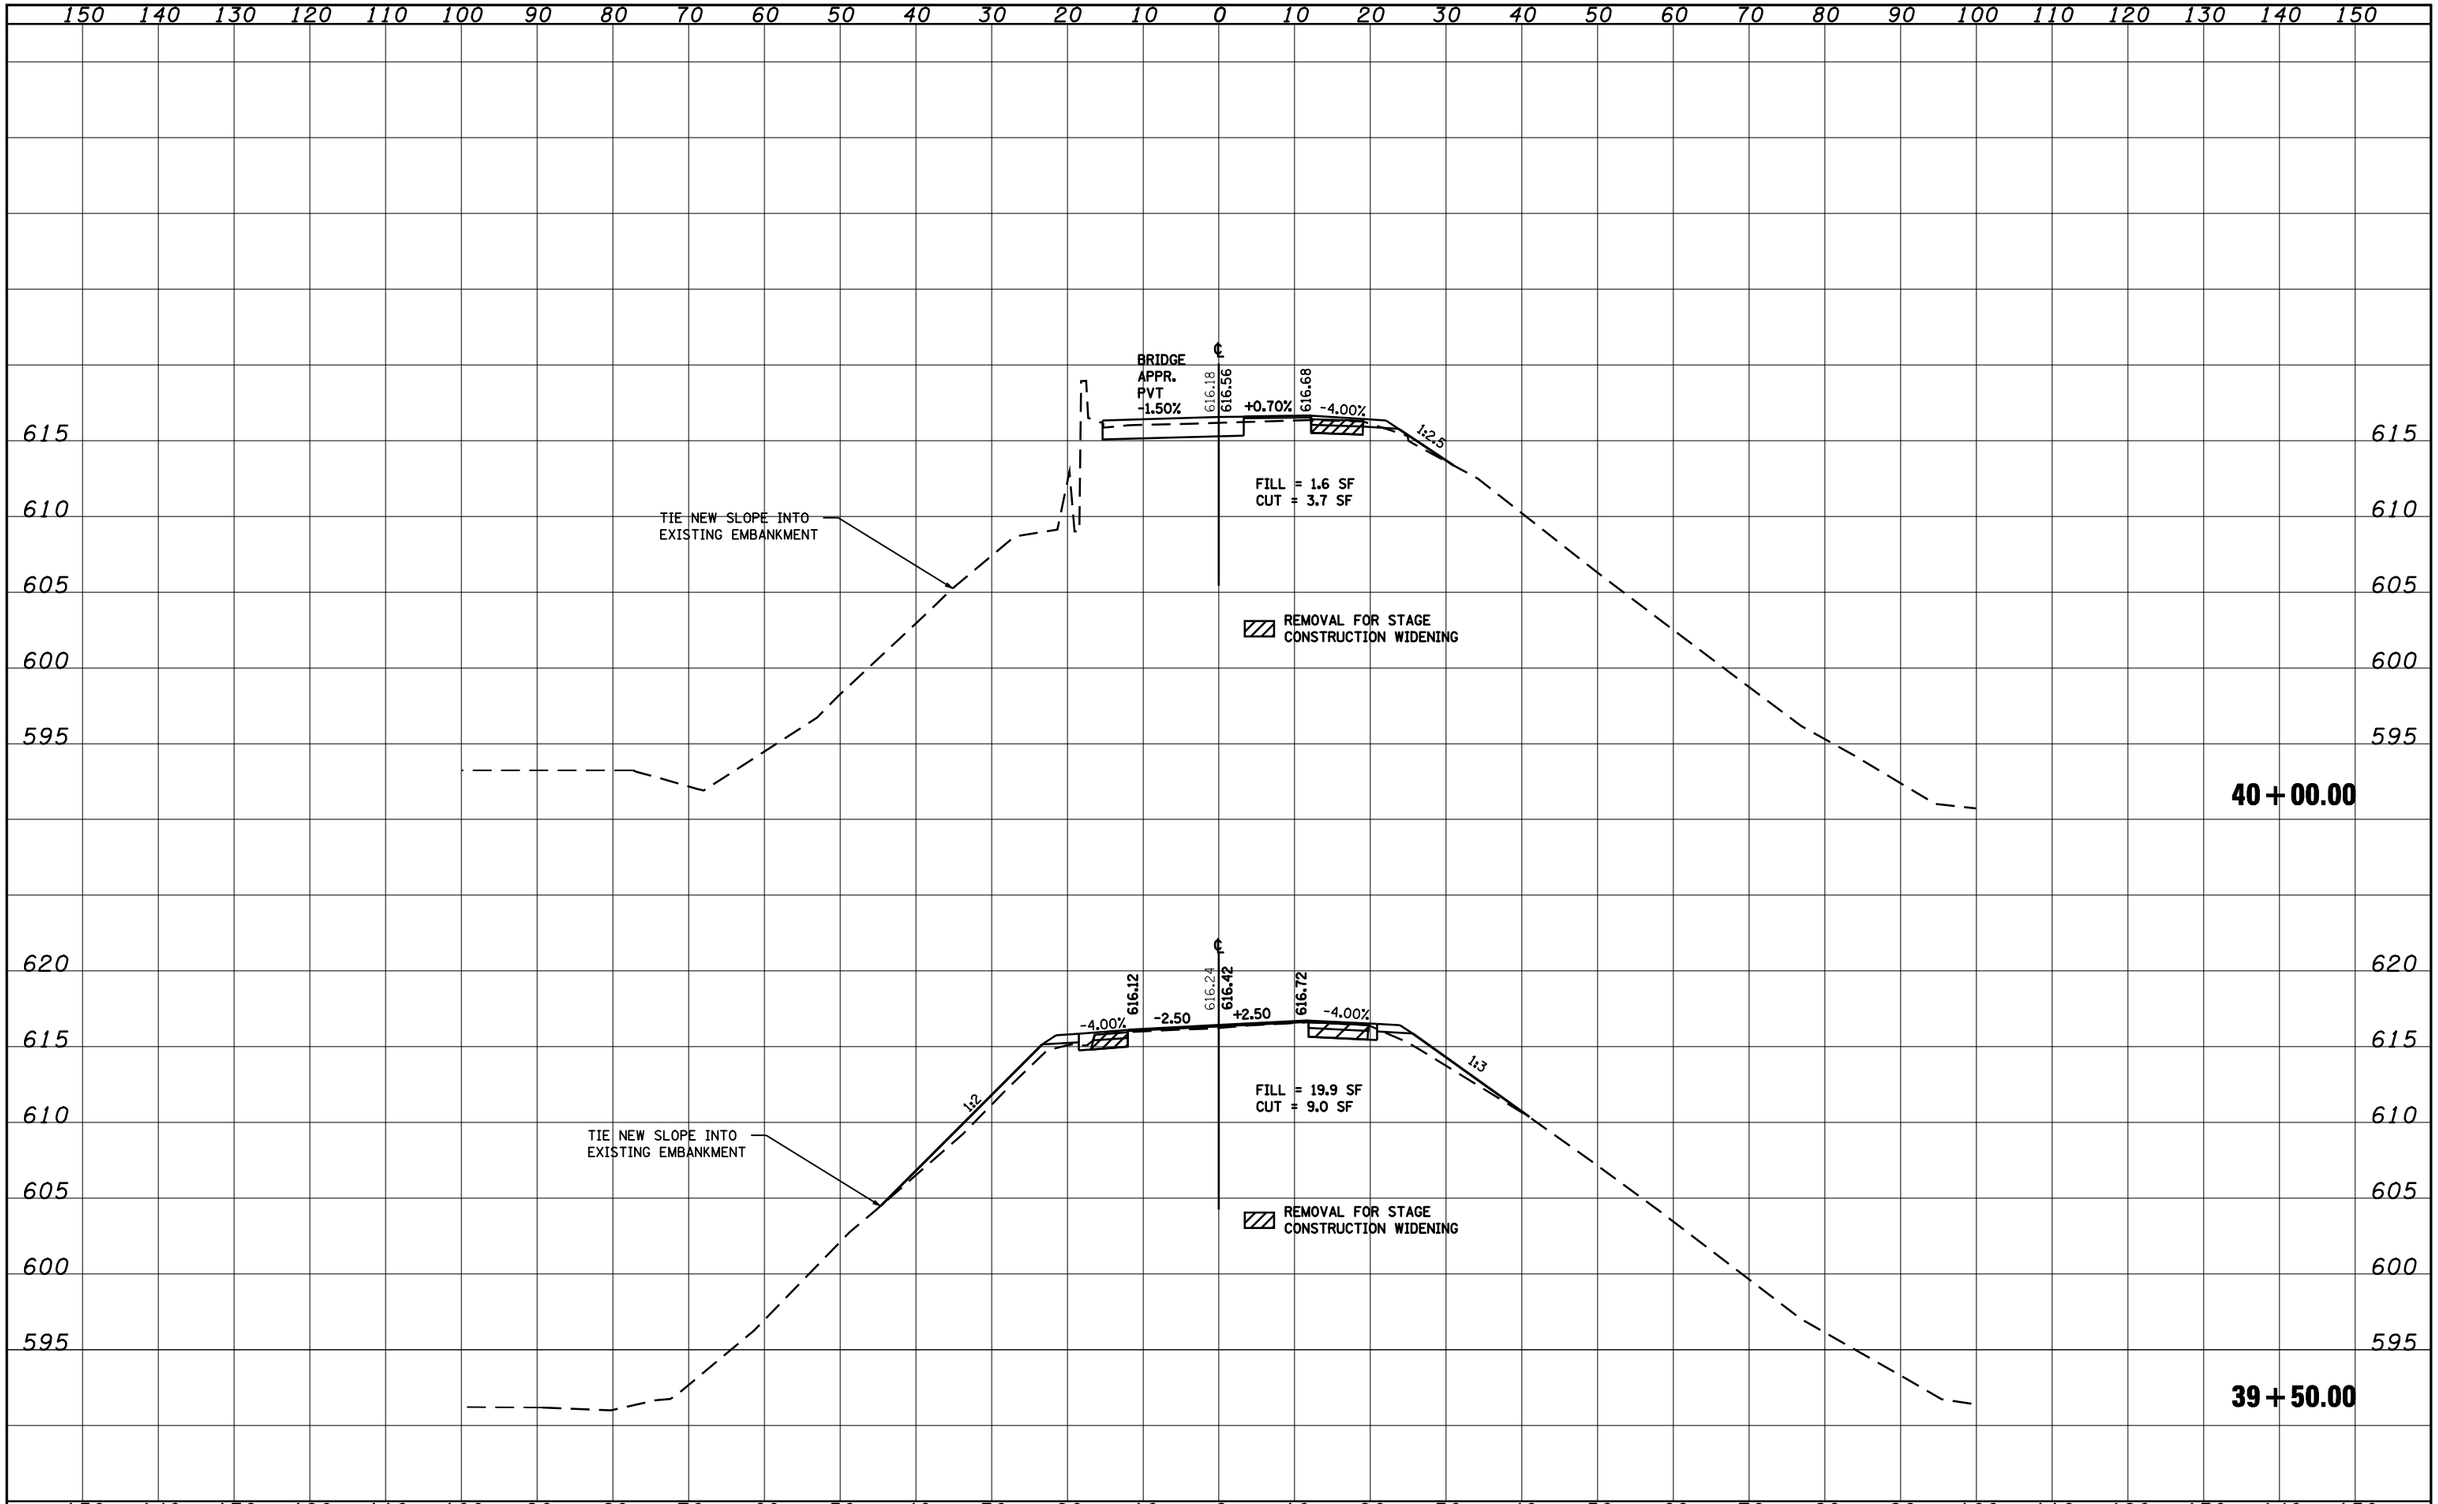

FINAL SURVEY		BY	DATE
NOTE BOOK	SURVEYED		
	PLOTTED		
	TEMPLATE		
	AREAS		
NO.	AREAS CHECKED		

ORIGINAL SURVEY		BY	DATE
NOTE BOOK	SURVEYED		
	PLOTTED		
	TEMPLATE		
	AREAS		
NO.	AREAS CHECKED		

FILE NAME = c:\pw_work\PWIDOT\LAUGHLINRL\d0131883\D672A64_B7-90_XSSHT.dgn	USER NAME = laughlinrl	DESIGNED - LLQ	REVISED -
		CHECKED - JJS	REVISED -
	PLOT SCALE = 20.0000 ' / IN.	DRAWN - MTM	REVISED -
	PLOT DATE = May-11-2009 08:13:43AM	CHECKED - MARCH 5, 2009	REVISED -

STATE OF ILLINOIS
DEPARTMENT OF TRANSPORTATION

BL-55 CROSS SECTIONS

SCALE: | SHEET NO. 2 OF 4 SHEETS | STA. 39+50.00 TO STA. 40+00.00

F.A.I. RTE.	SECTION	COUNTY	TOTAL SHEETS	SHEET NO.
55	(84-3HB-6)BR	SANGAMON	90	88

CONTRACT NO. 72A64

FED. ROAD DIST. NO. 6 | ILLINOIS | FED. AID PROJECT