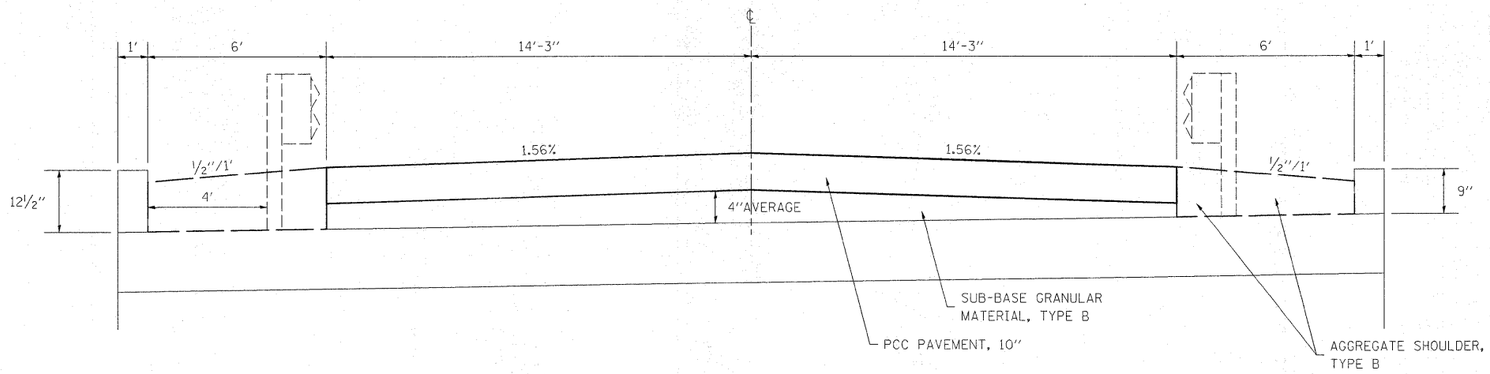

PROPOSED TYPICAL SECTION
STA 32+97 TO STA 33+11

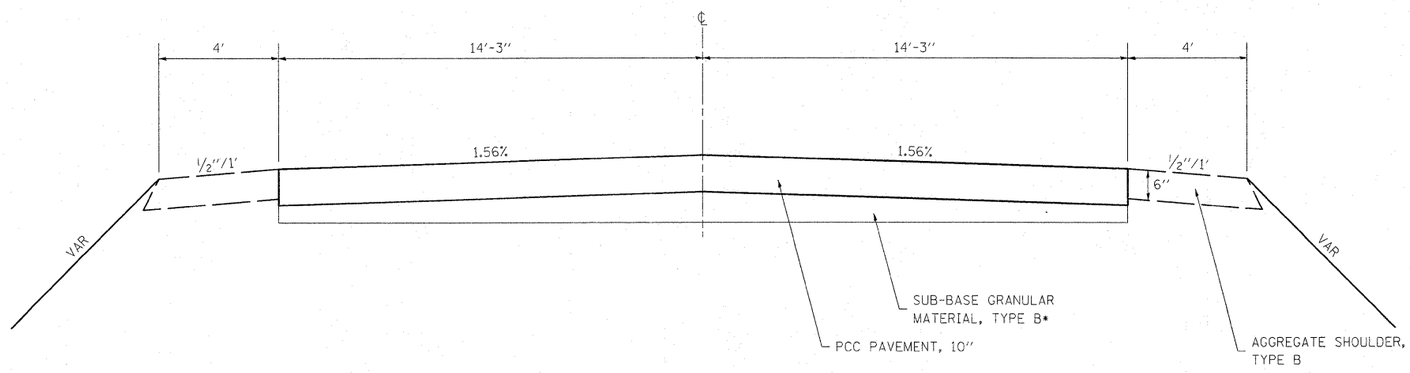

PROPOSED TYPICAL SECTION
STA 32+81 TO STA 32+97
STA 33+11 TO STA 33+27

* ONCE EXISTING RESURFACING AND PCC PAVEMENT IS REMOVED, PLACE SUB-BASE GRANULAR MATERIAL, TYPE B AS NEEDED TO ALLOW FOR NEW PCC PAVEMENT 10" (3 1/2" AVERAGE).

FILE NAME = c:\pw_work\PWIDOT\STEFFENMK\dms52291\D774213-sht-typ.dgn	USER NAME = steffenmk	DESIGNED -	REVISED -	STATE OF ILLINOIS DEPARTMENT OF TRANSPORTATION	TYPICAL SECTIONS	F.A.P. RTE.	SECTION	COUNTY	TOTAL SHEETS	SHEET NO.
	DRAWN -	REVISED -				823	21B-1	Edwards	24	5
	PLOT SCALE = 50.0000 ' / IN.	CHECKED -	REVISED -					CONTRACT NO. 74213		
	PLOT DATE = 3/19/2009	DATE -	REVISED -		SCALE: SHEET NO. OF SHEETS STA. TO STA.		ILLINOIS FED. AID PROJECT			