FAP RTE	SECTION	COUNTY	TOTAL SHEETS	SHEET NO.
310	60-6SNB-102	MADISON	149	137
STA.		TO STA.		
FED. ROAD DIST. NO.		ILLINOIS	FED. AID PROJECT	
			CONTRACT NO. 76634	

12/15/2008

ORIGINAL SURVEY	BY	DATE
NOTE BOOK	SURVEYED	
NO.	PLOTTED	
	TEMPLATE	
	AREAS	
	AREAS CHECKED	

FINAL SURVEY	BY	DATE
NOTE BOOK	SURVEYED	
NO.	PLOTTED	
	TEMPLATE	
	AREAS	
	AREAS CHECKED	

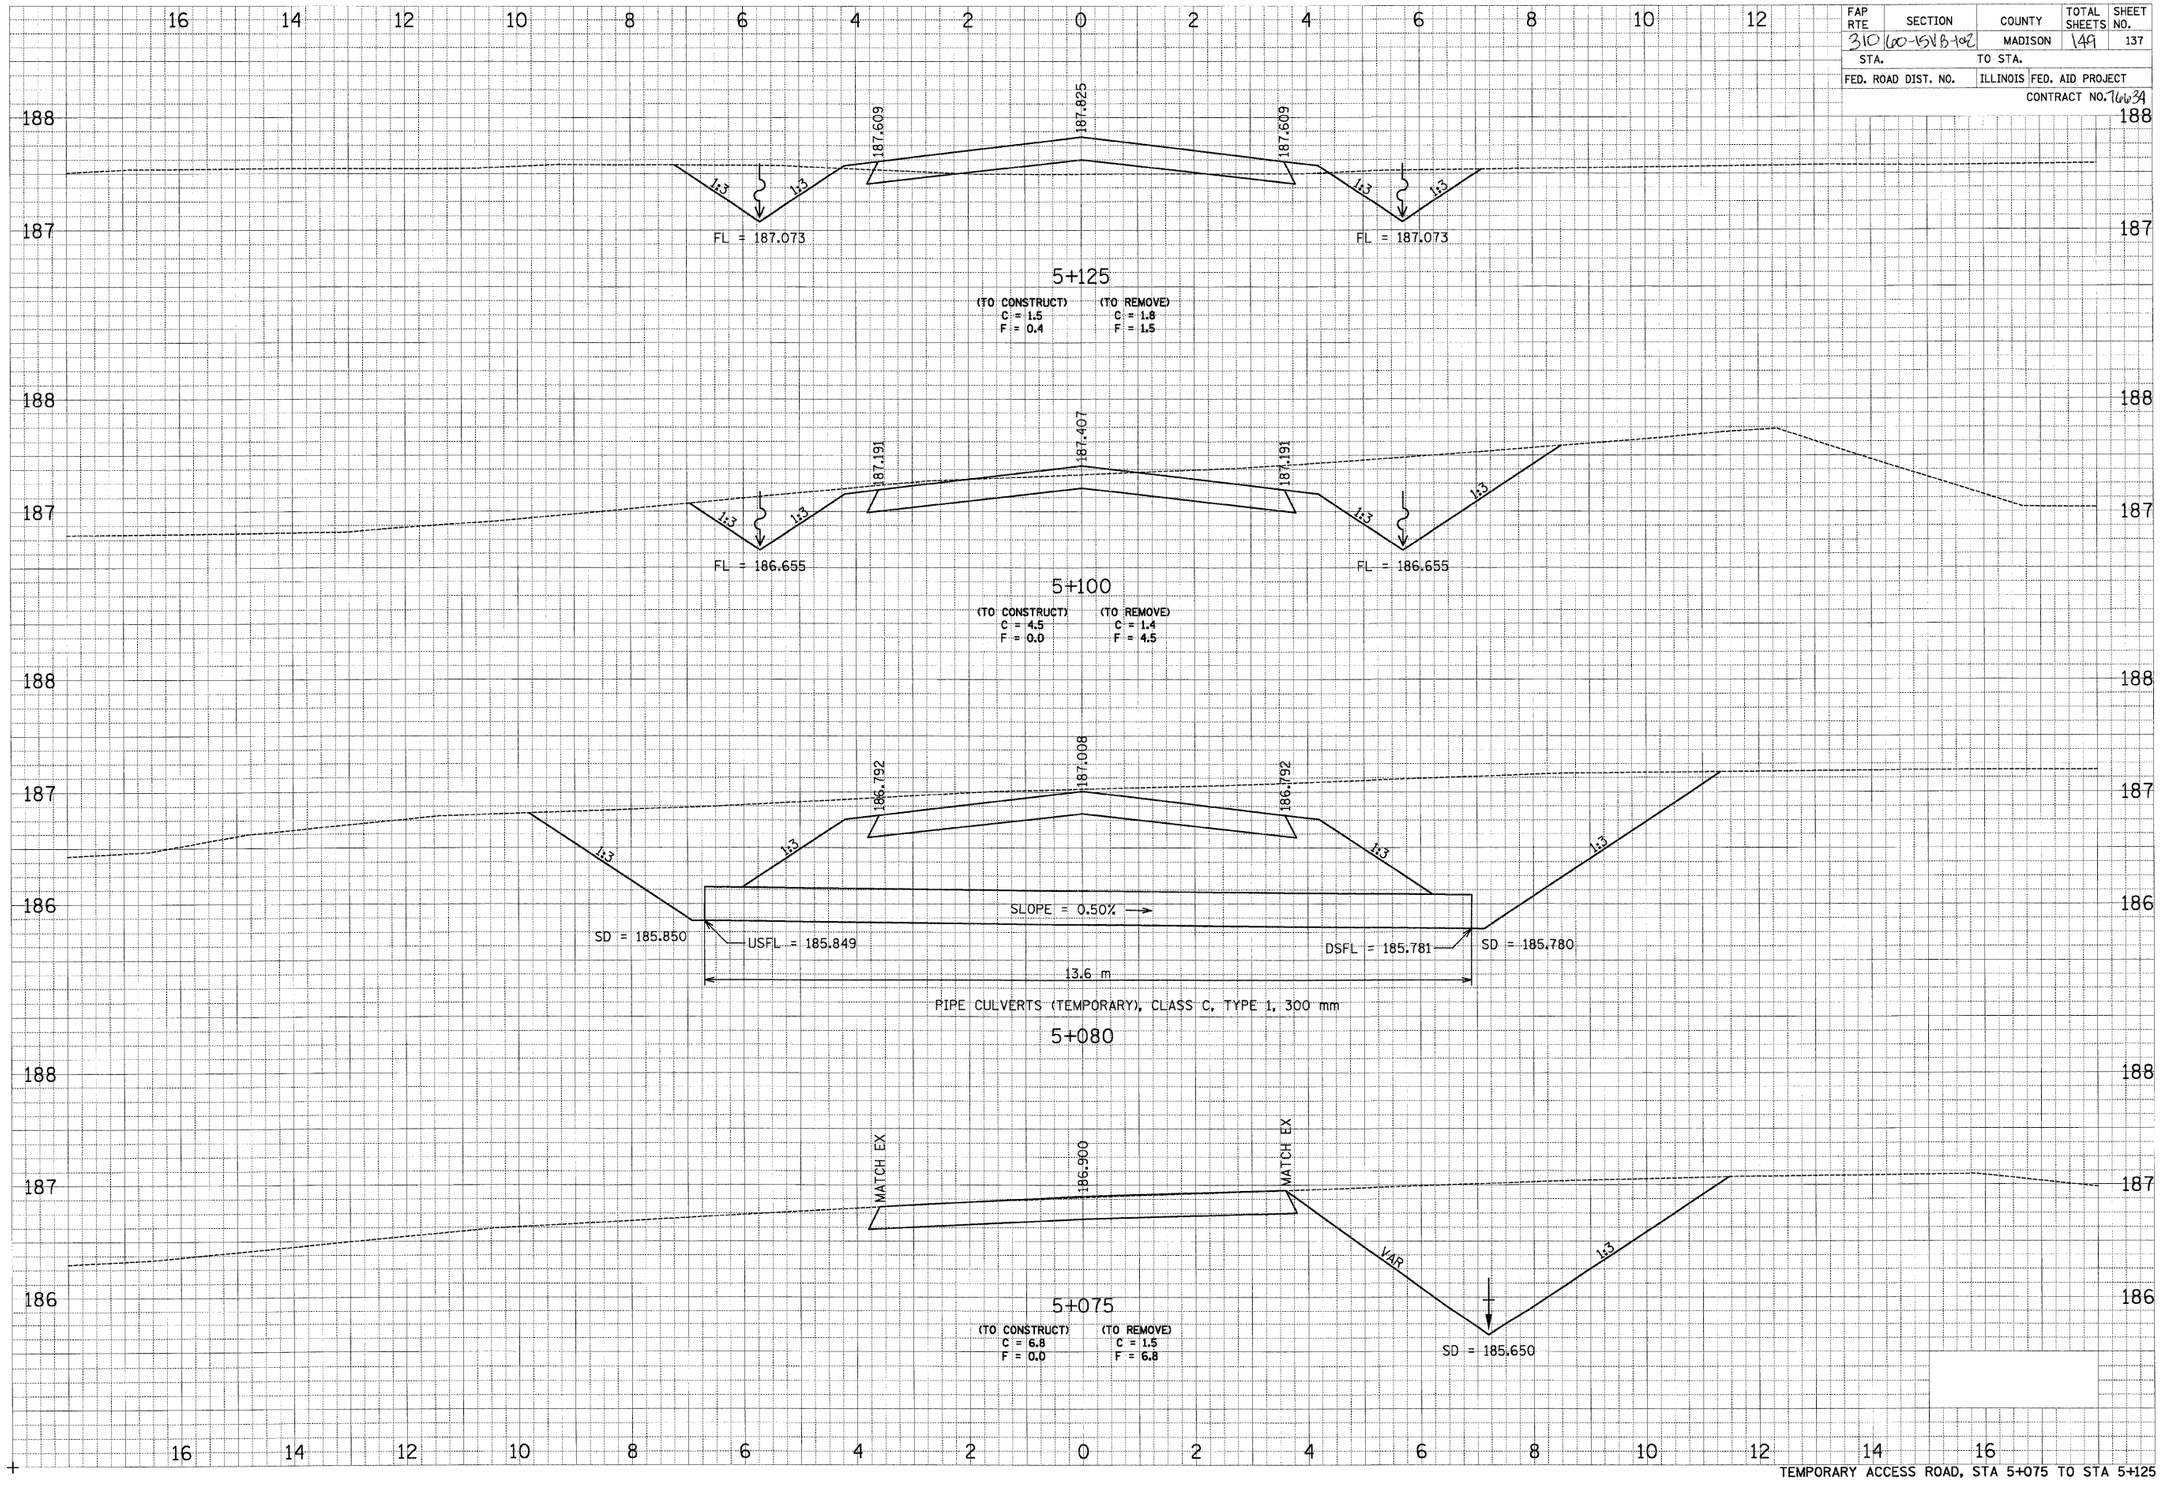

TEMPORARY ACCESS ROAD, STA 5+075 TO STA 5+125

p:\00files\200224\rail-road-Bridge\ROADPLANS\vsACCESSRD.dgn