FAP RTE	SECTION	COUNTY	TOTAL SHEETS	SHEET NO.
310	60-15VB-12	MADISON	149	138
STA.		TO STA.		
FED. ROAD DIST. NO.		ILLINOIS	FED. AID PROJECT	

CONTRACT NO. 76634

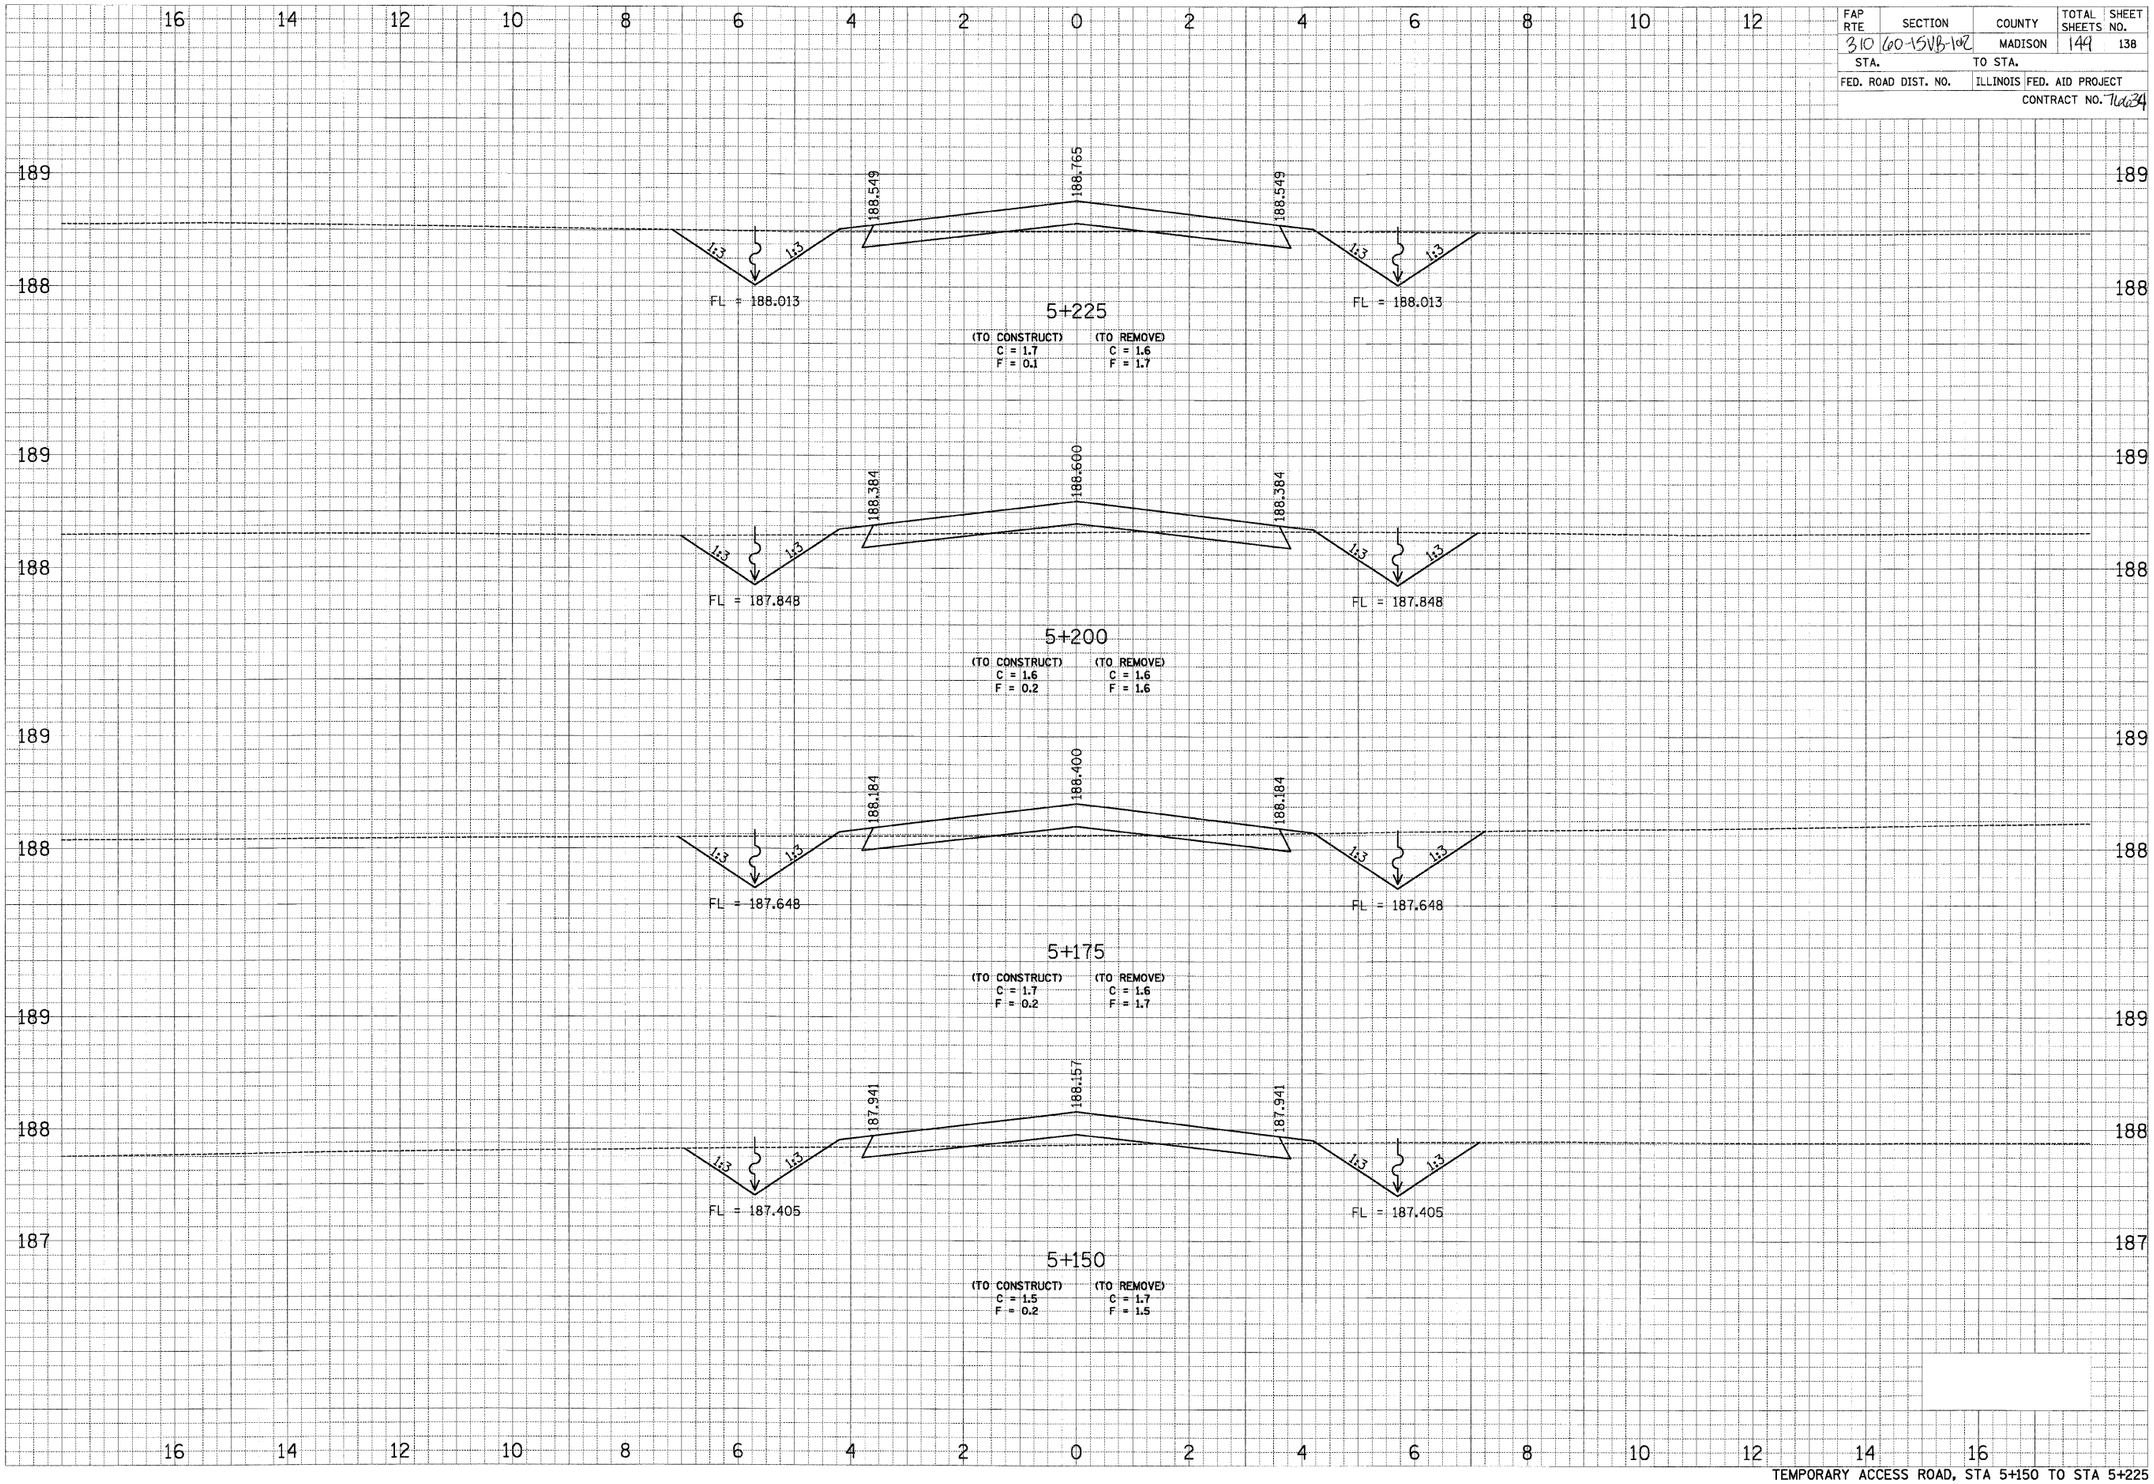

TEMPORARY ACCESS ROAD, STA 5+150 TO STA 5+225

FINAL SURVEY	NOTE BOOK	SURVEYED	PLOTTED	TEMPLATE	AREAS CHECKED	NO.	BY	DATE
ORIGINAL SURVEY								

12/15/2008

p:\00files\A02024\Railroad Bridge\ROADPLANS\vsACCESSRD.dgn