FAP RTE	SECTION	COUNTY	TOTAL SHEETS	SHEET NO.
310	60-15VB-12	MADISON	149	139
STA.		TO STA.		
FED. ROAD DIST. NO.		ILLINOIS	FED. AID PROJECT	
			CONTRACT NO. 76639	

12/15/2008

ORIGINAL SURVEY	BY	DATE
NOTE BOOK	SURVEYED	
NO.	PLOTTED	
	TEMPLATE	
	AREAS	
	AREAS CHECKED	

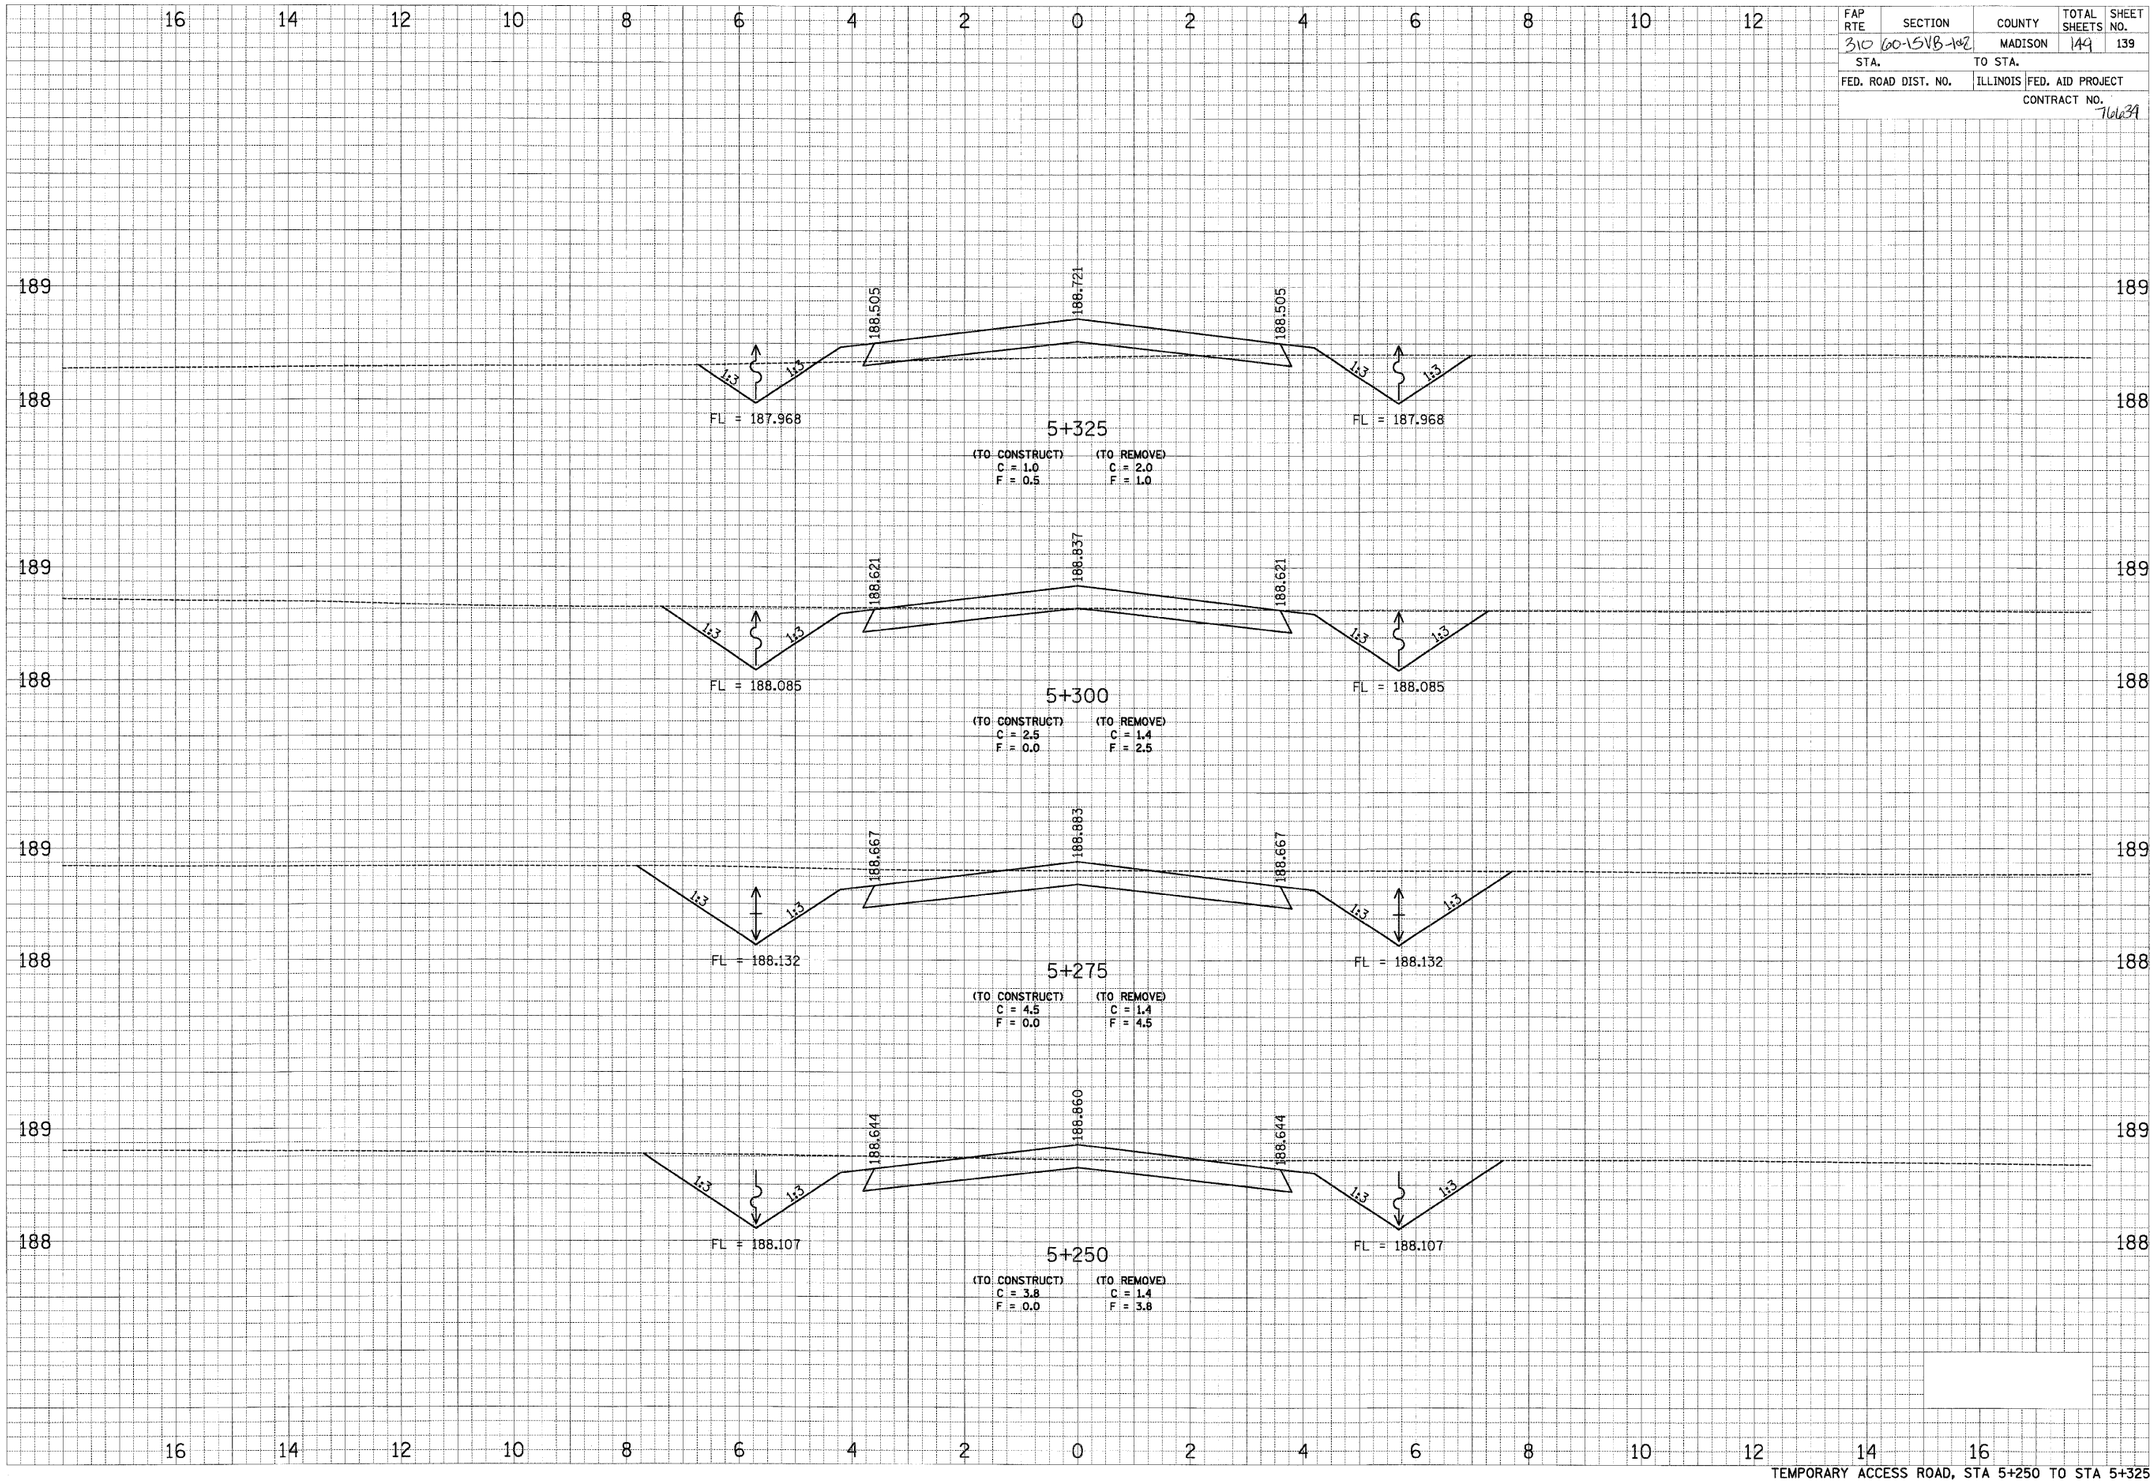

TEMPORARY ACCESS ROAD, STA 5+250 TO STA 5+325

p:\20files\030024\drRailroad-Bridge\ROADPLANS\xsACCESSRD.dgn