FAP RTE	SECTION	COUNTY	TOTAL SHEETS	SHEET NO.
310	60-15VB-02	MADISON	149	140
STA.		TO STA.		
FED. ROAD DIST. NO.		ILLINOIS	FED. AID PROJECT	
			CONTRACT NO. 76634	

12/15/2008

FINAL SURVEY	SURVEYED
	PLOTTED
	TEMPLATE
NOTE BOOK	AREAS
NO.	AREAS CHECKED
	BY
	DATE

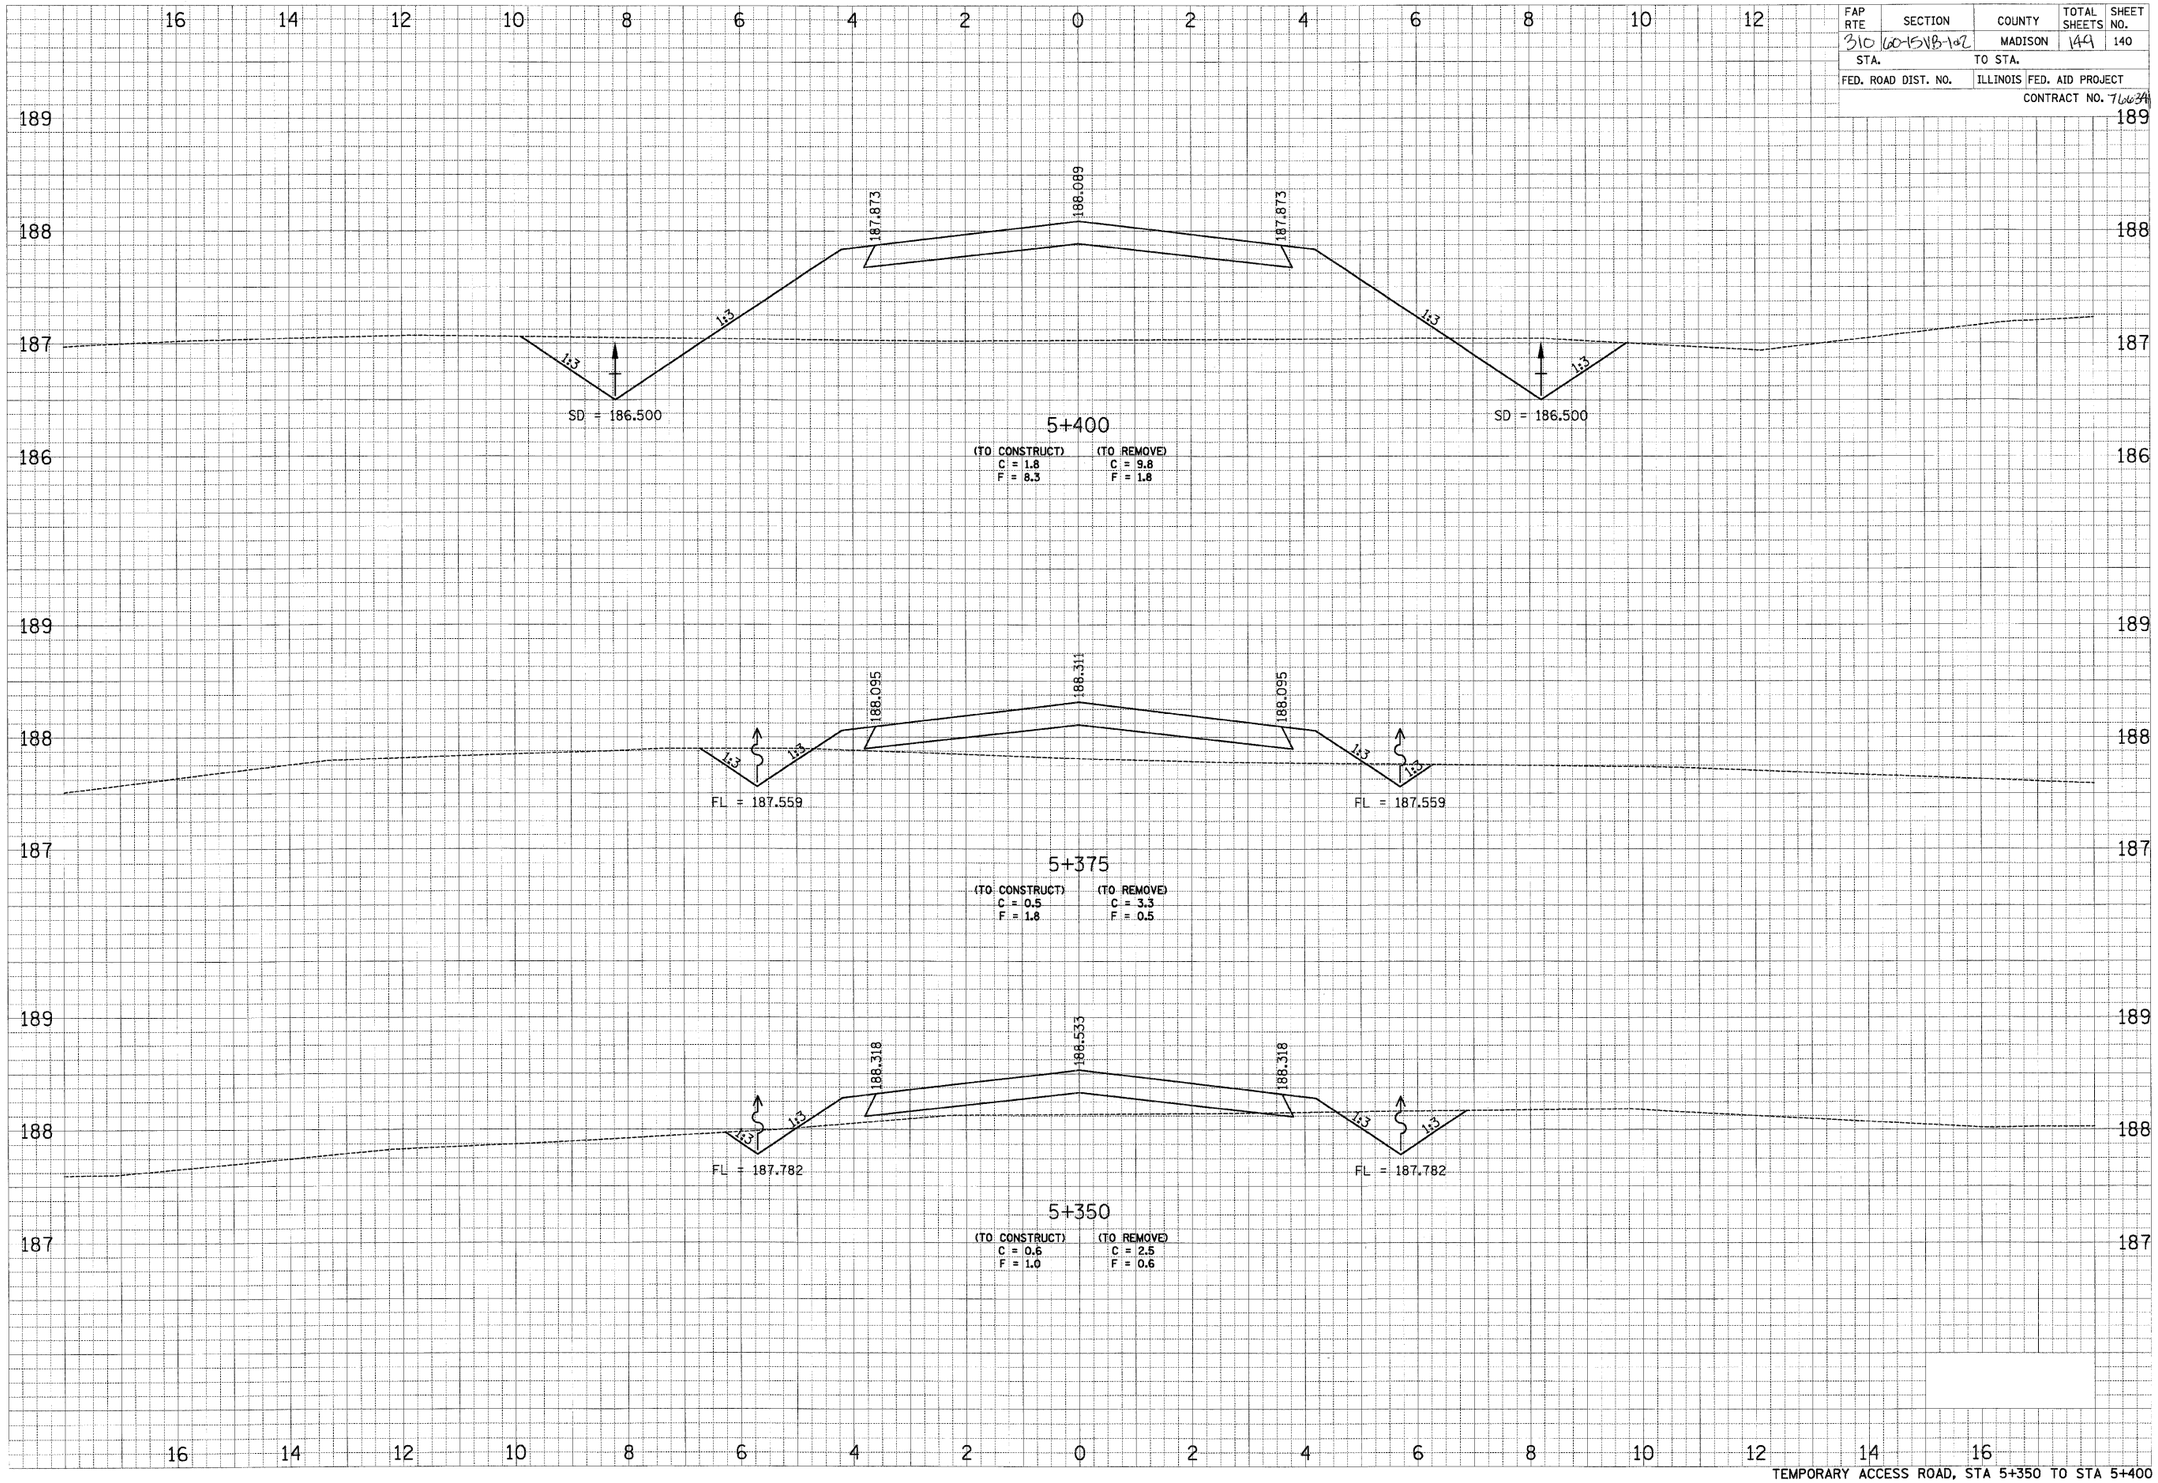

TEMPORARY ACCESS ROAD, STA 5+350 TO STA 5+400

p:\00files\020024\dRailroad-Bridge\ROADPLANS\xsACCESSRD.dgn