FAP RTE	SECTION	COUNTY	TOTAL SHEETS	SHEET NO.
310	60-15VB-1&2	MADISON	149	145
STA.		TO STA.		
FED. ROAD DIST. NO.		ILLINOIS	FED. AID PROJECT	

CONTRACT NO. 76634

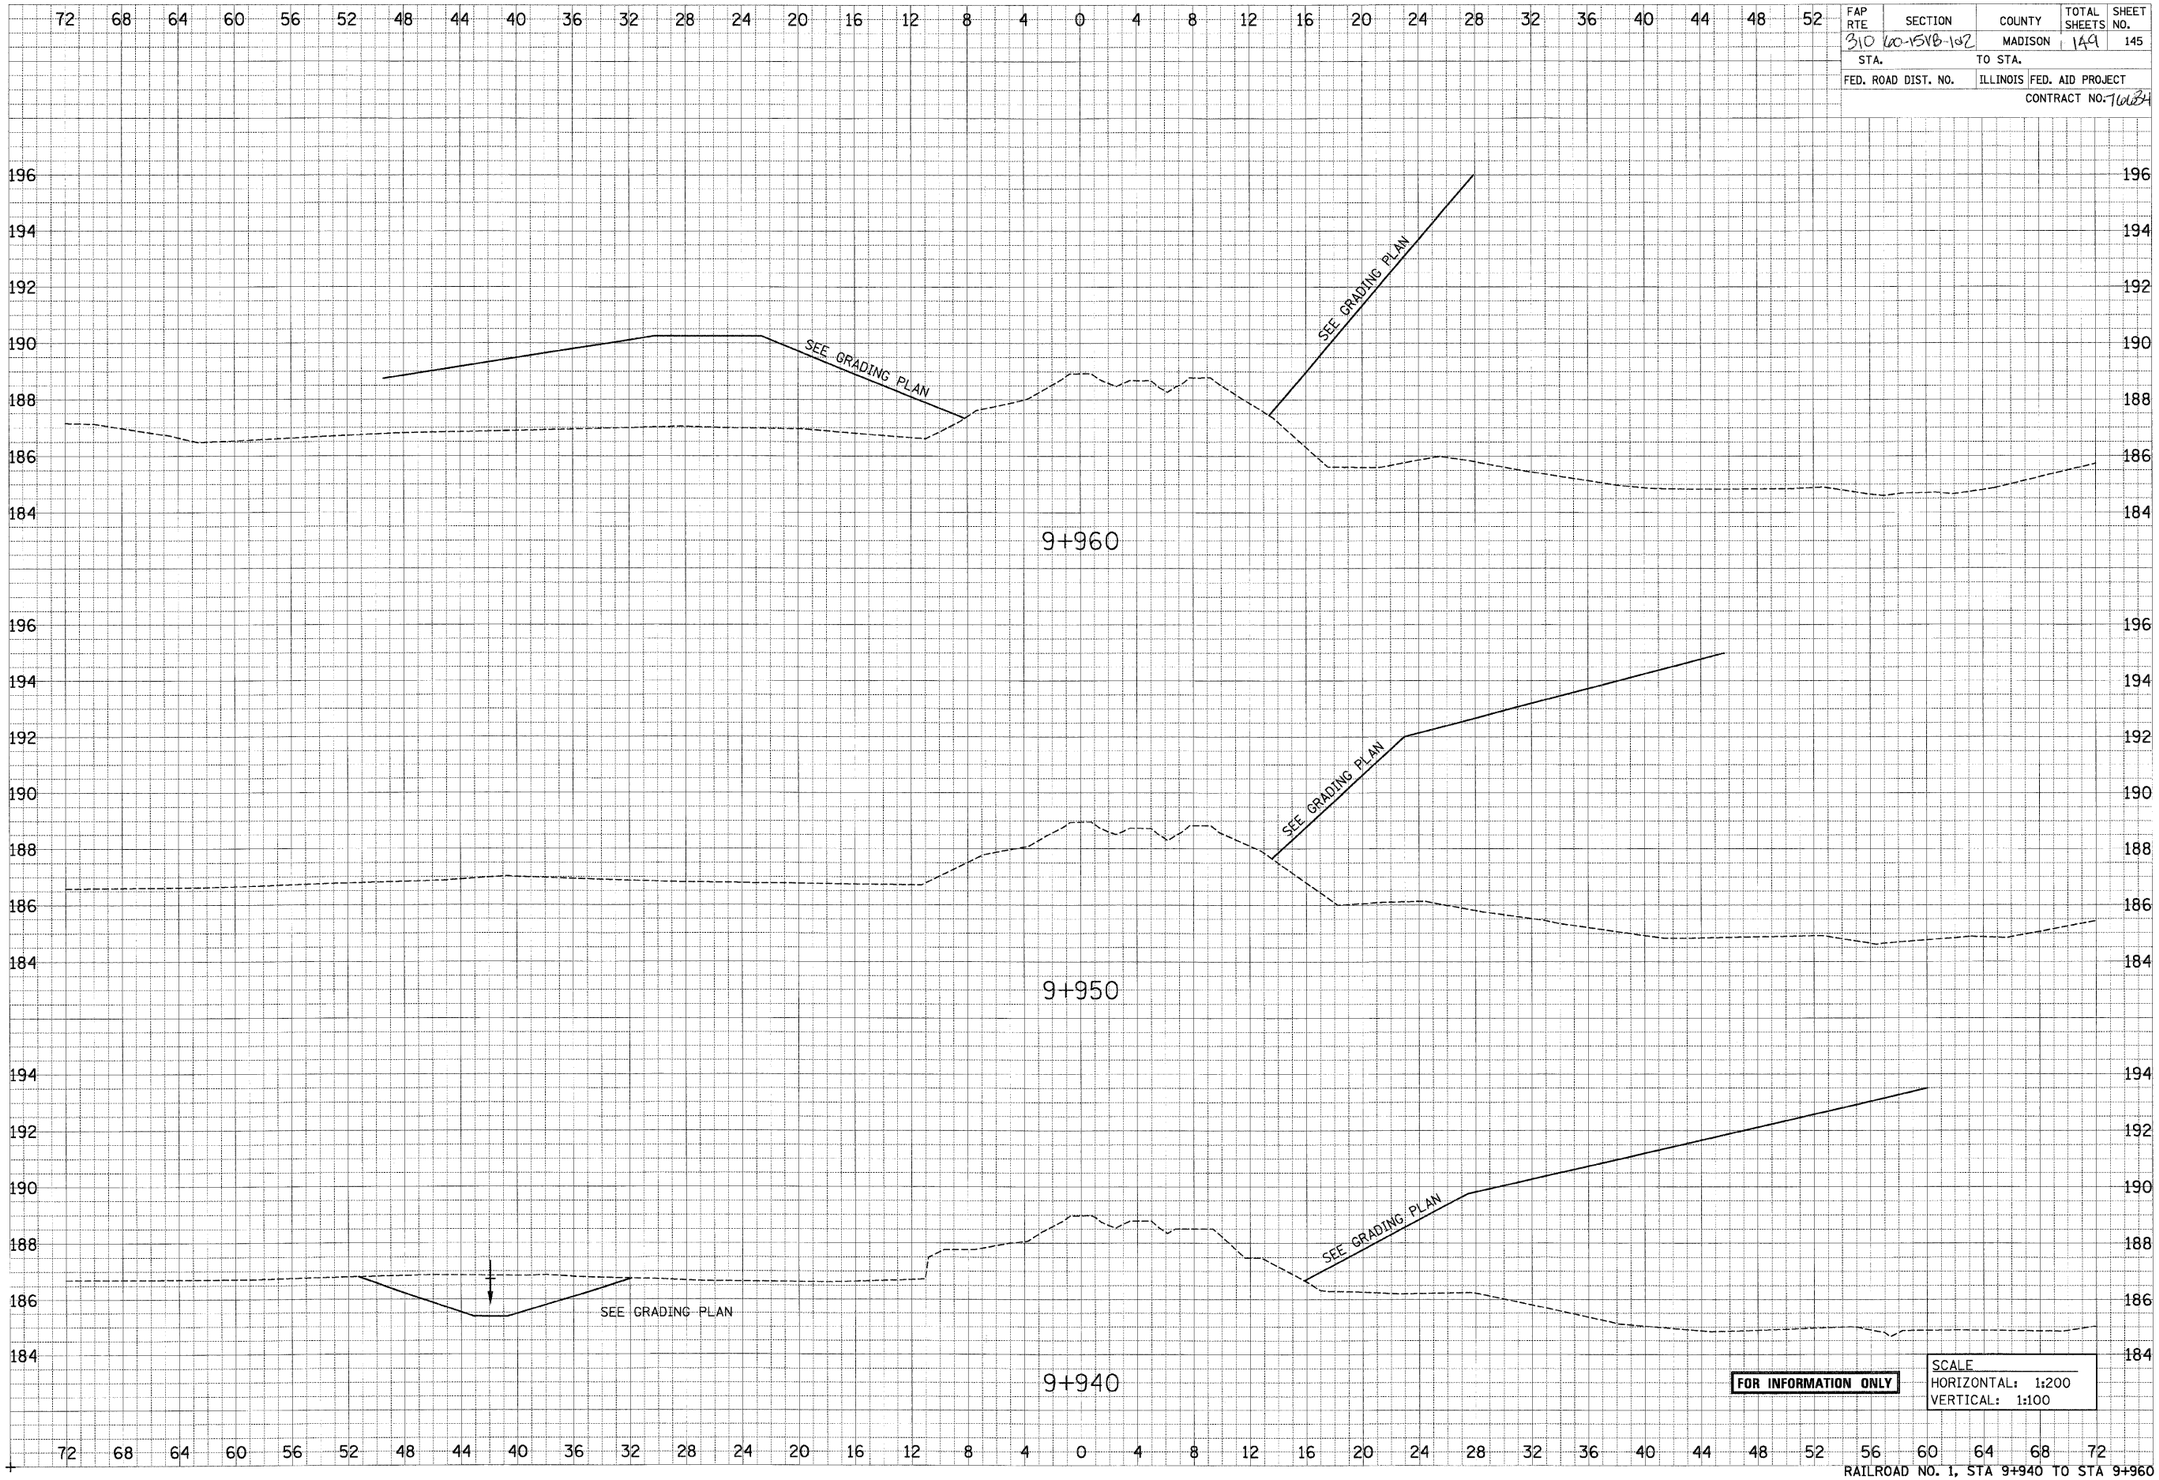

FOR INFORMATION ONLY

SCALE
HORIZONTAL: 1:200
VERTICAL: 1:100

RAILROAD NO. 1, STA 9+940 TO STA 9+960

12/15/2008

p:\00files\000024\dRailroad-Bridge\ROADPLANS\xsRAILROAD.dgn