FAP RTE	SECTION	COUNTY	TOTAL SHEETS	SHEET NO.
310	60-1SNB-12	MADISON	149	146
STA.		TO STA.		
FED. ROAD DIST. NO.		ILLINOIS	FED. AID PROJECT	
			CONTRACT NO. 76684	

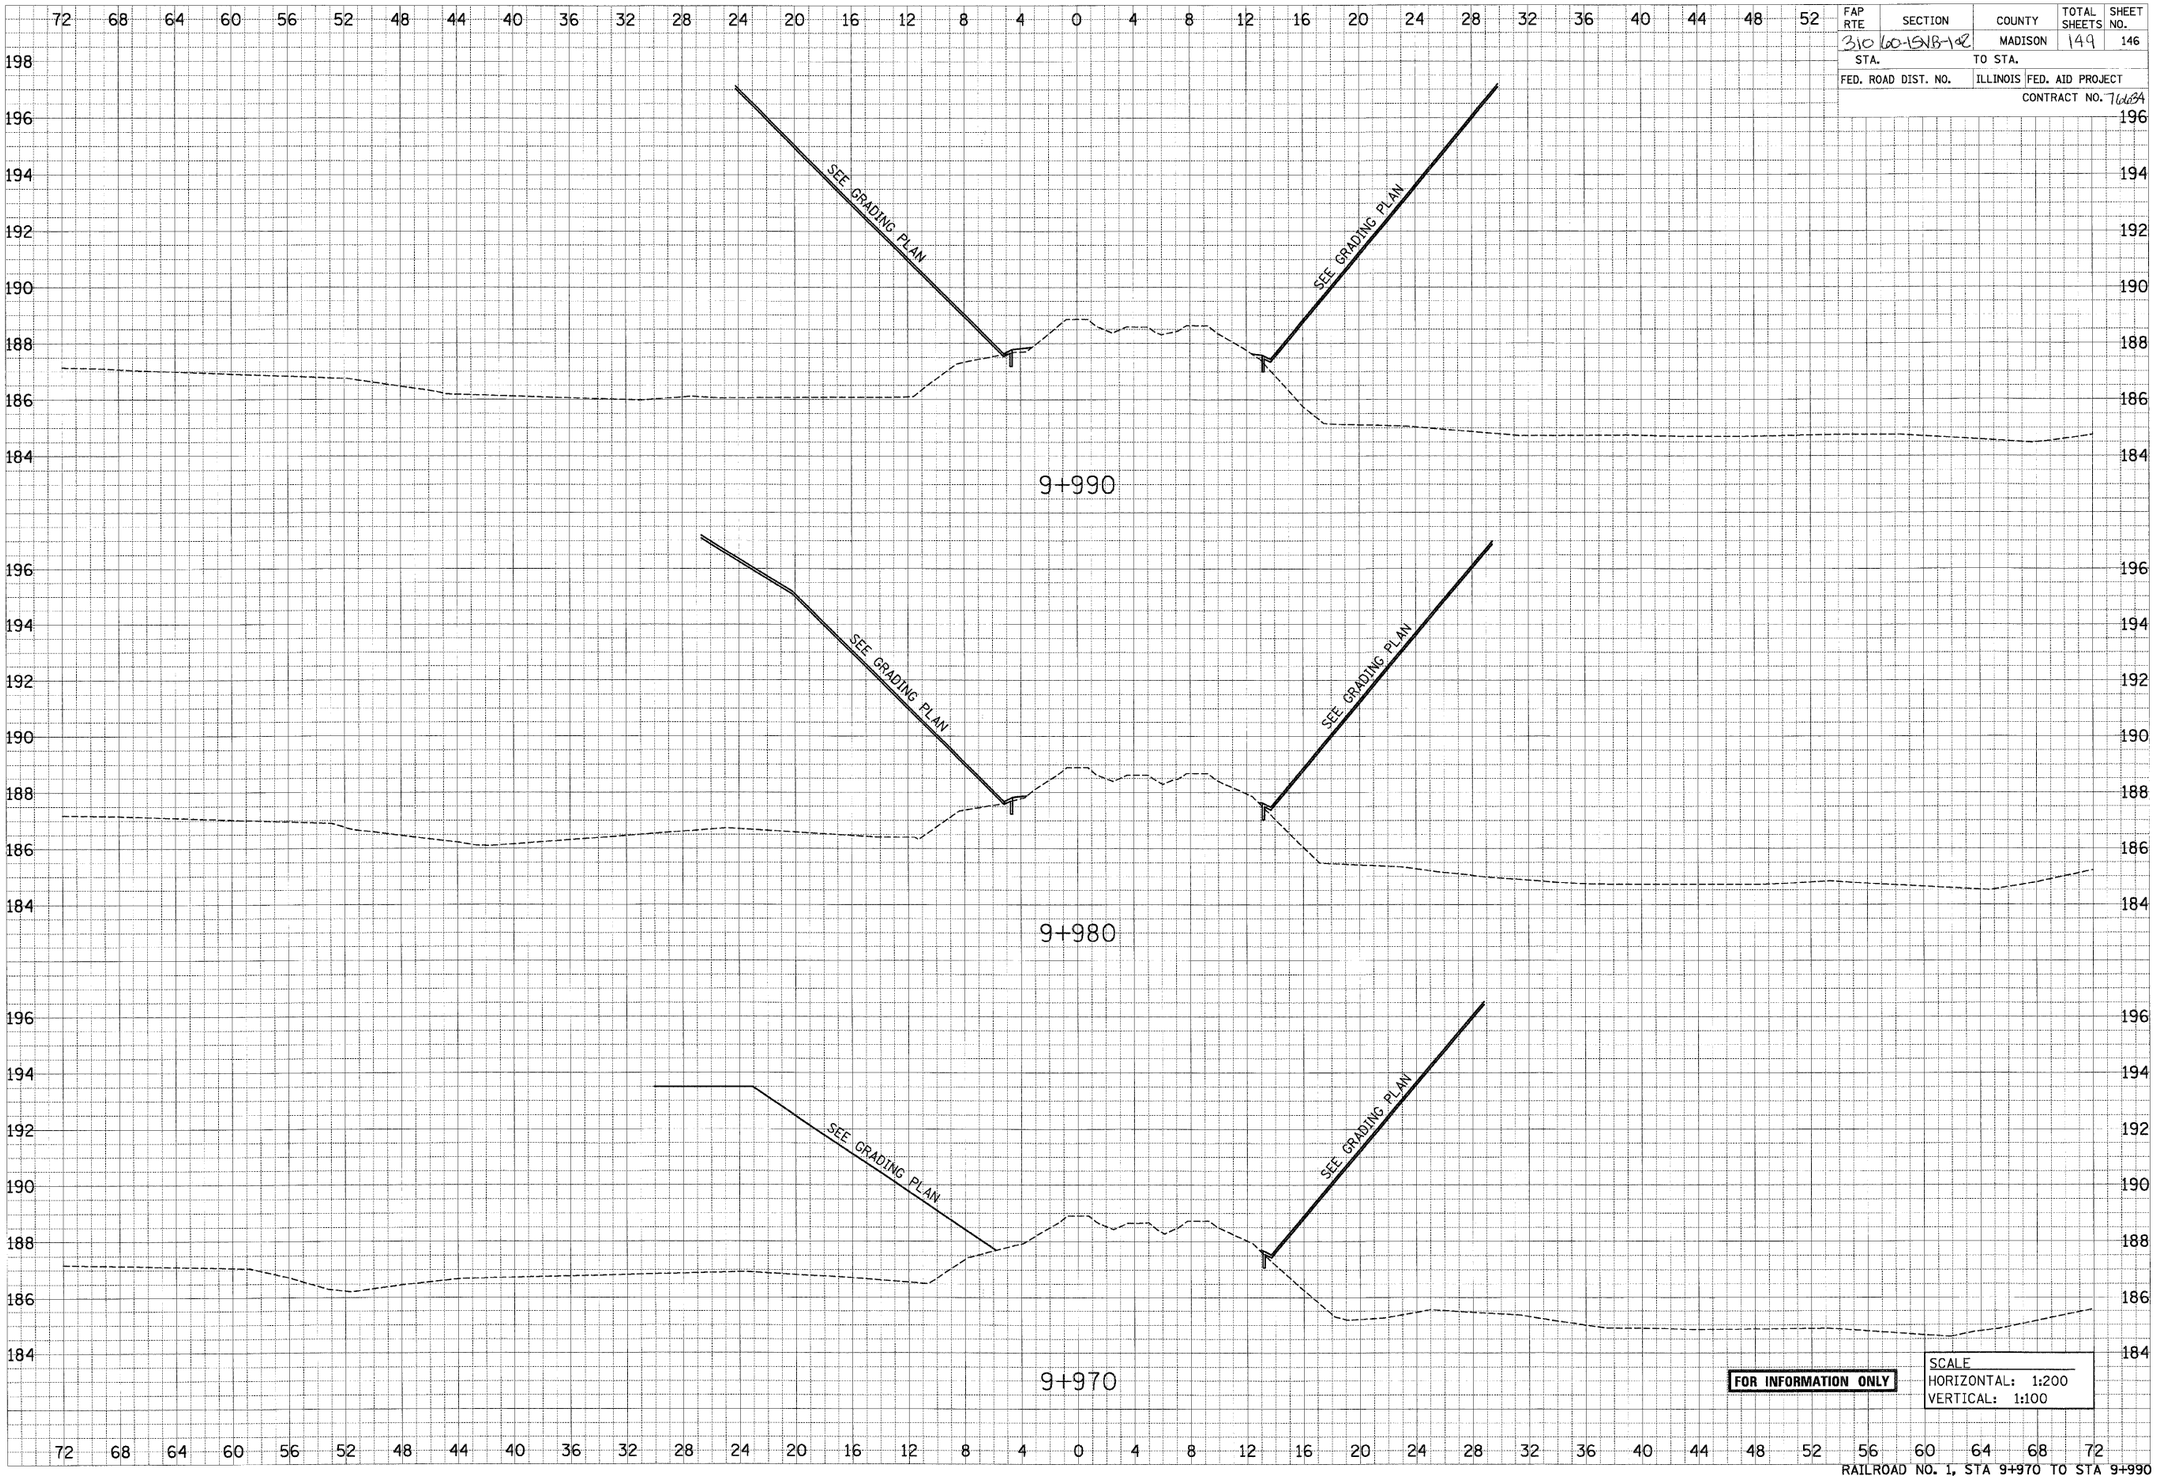

RAILROAD NO. 1, STA 9+970 TO STA 9+990

FINAL SURVEY	ORIGINAL SURVEY	BY	DATE
NOTE BOOK	SURVEYED		
NO.	PLOTTED		
	TEMPLATE		
	AREAS		
	AREAS CHECKED		

12/15/2008

p:\02Files\A00024\dRailroad-Bridge\ROADPLANS\xsRAILROAD.dgn