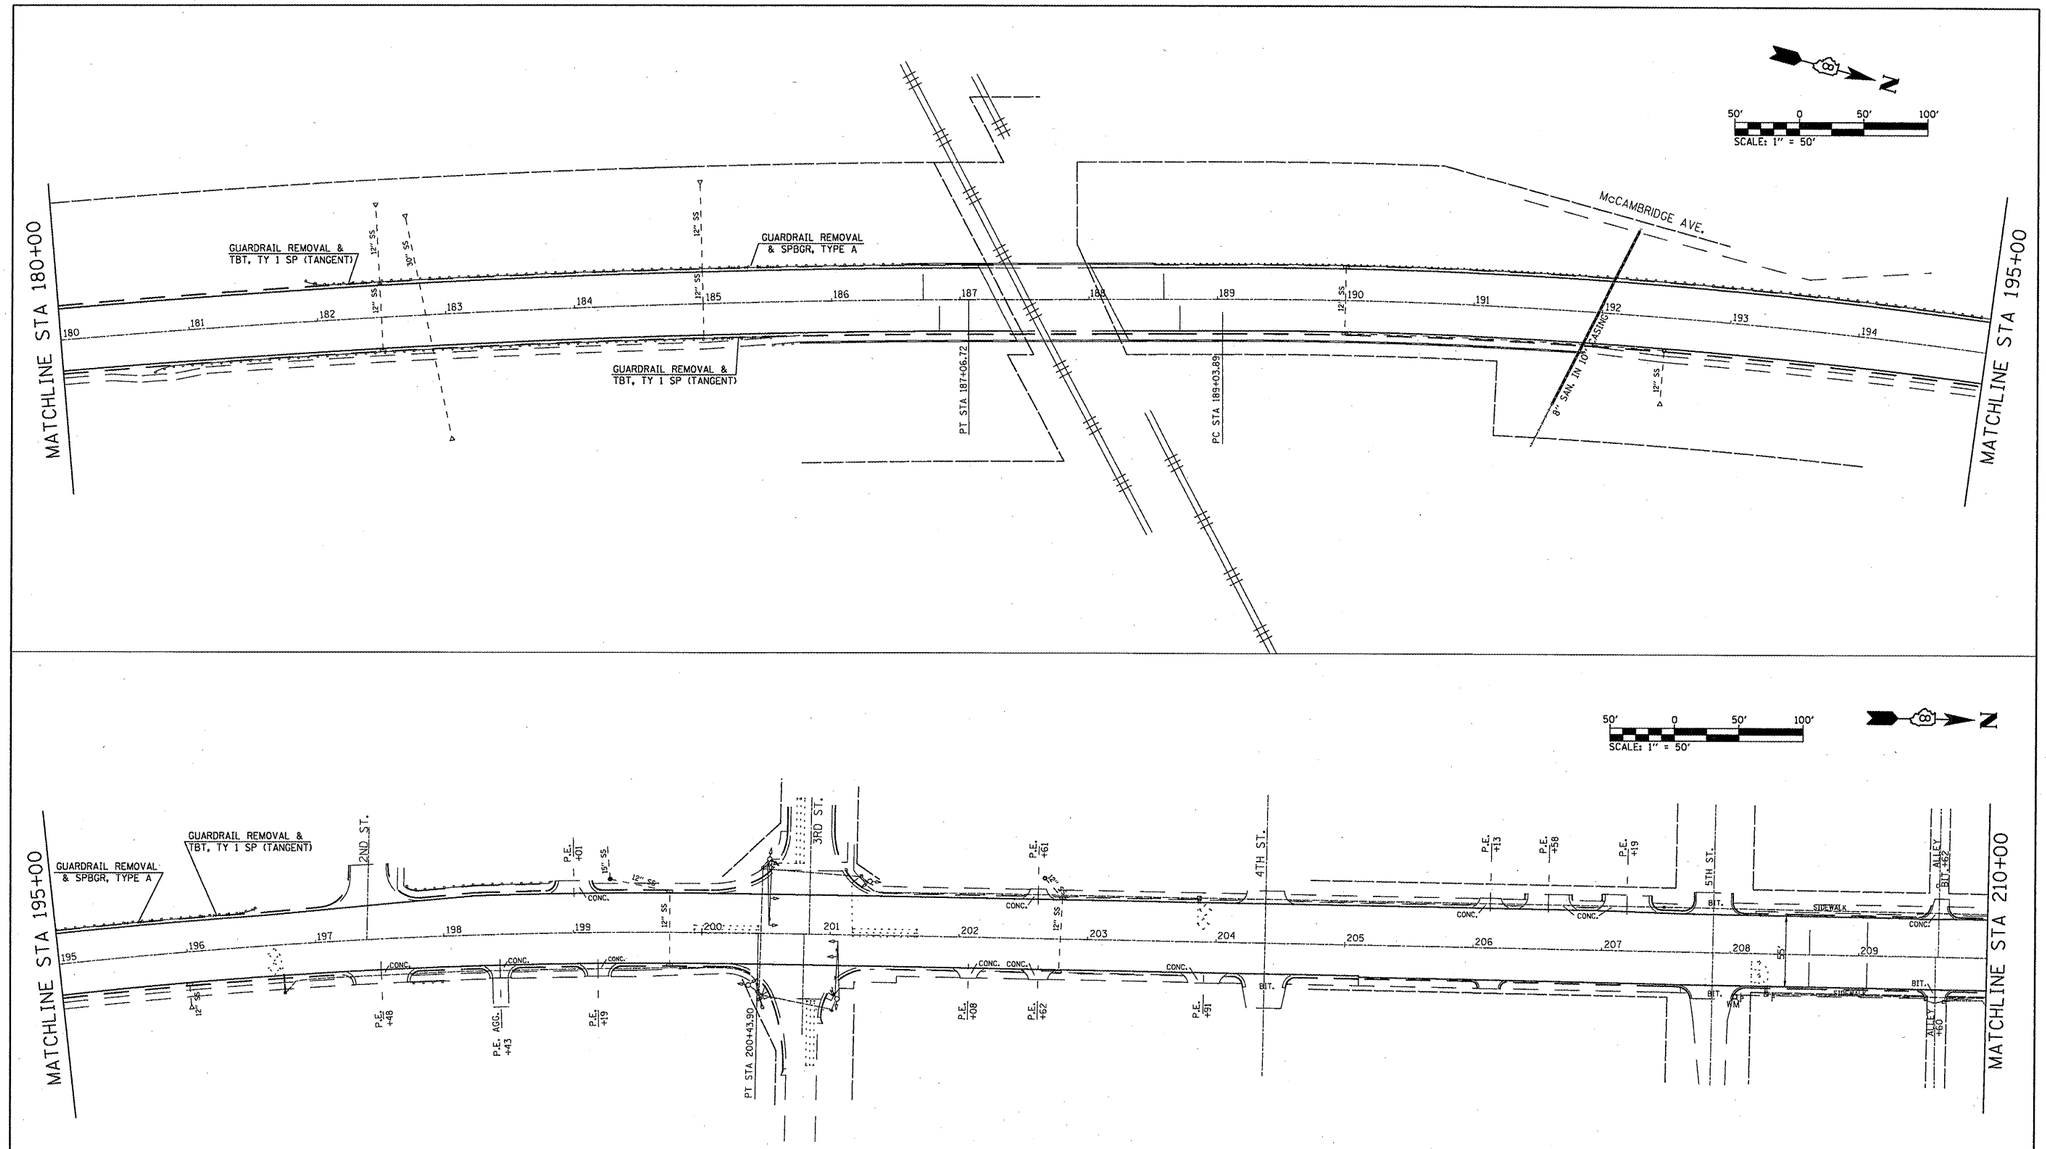


| | | | | | | | | | |
|---|---|---|---|---|---|---|---|---|---|
| FILE NAME = #FILEL# | USER NAME = #USER# | DESIGNED - --- | REVISED - --- | STATE OF ILLINOIS DEPARTMENT OF TRANSPORTATION | PLAN SHEETS | | | F.A.P. RTE. | SECTION | COUNTY | TOTAL SHEETS | SHEET NO. |
| | | DRAWN - --- | REVISED - --- | | | | | 594 | (61-63)RS-3 | MADISON | 40 | 16 |
| | PLOT SCALE = #SCALE# | CHECKED - --- | REVISED - --- | | | | | | | CONTRACT NO. 76B71 | | |
| | PLOT DATE = #DATE# | DATE - ------- | REVISED - --- | | SCALE: 1" = 50' | SHEET NO. 2 OF 6 SHEETS | STA. 180+00 TO STA. 210+00 | FED. ROAD DIST. NO. _ | ILLINOIS | FED. AID PROJECT | | |