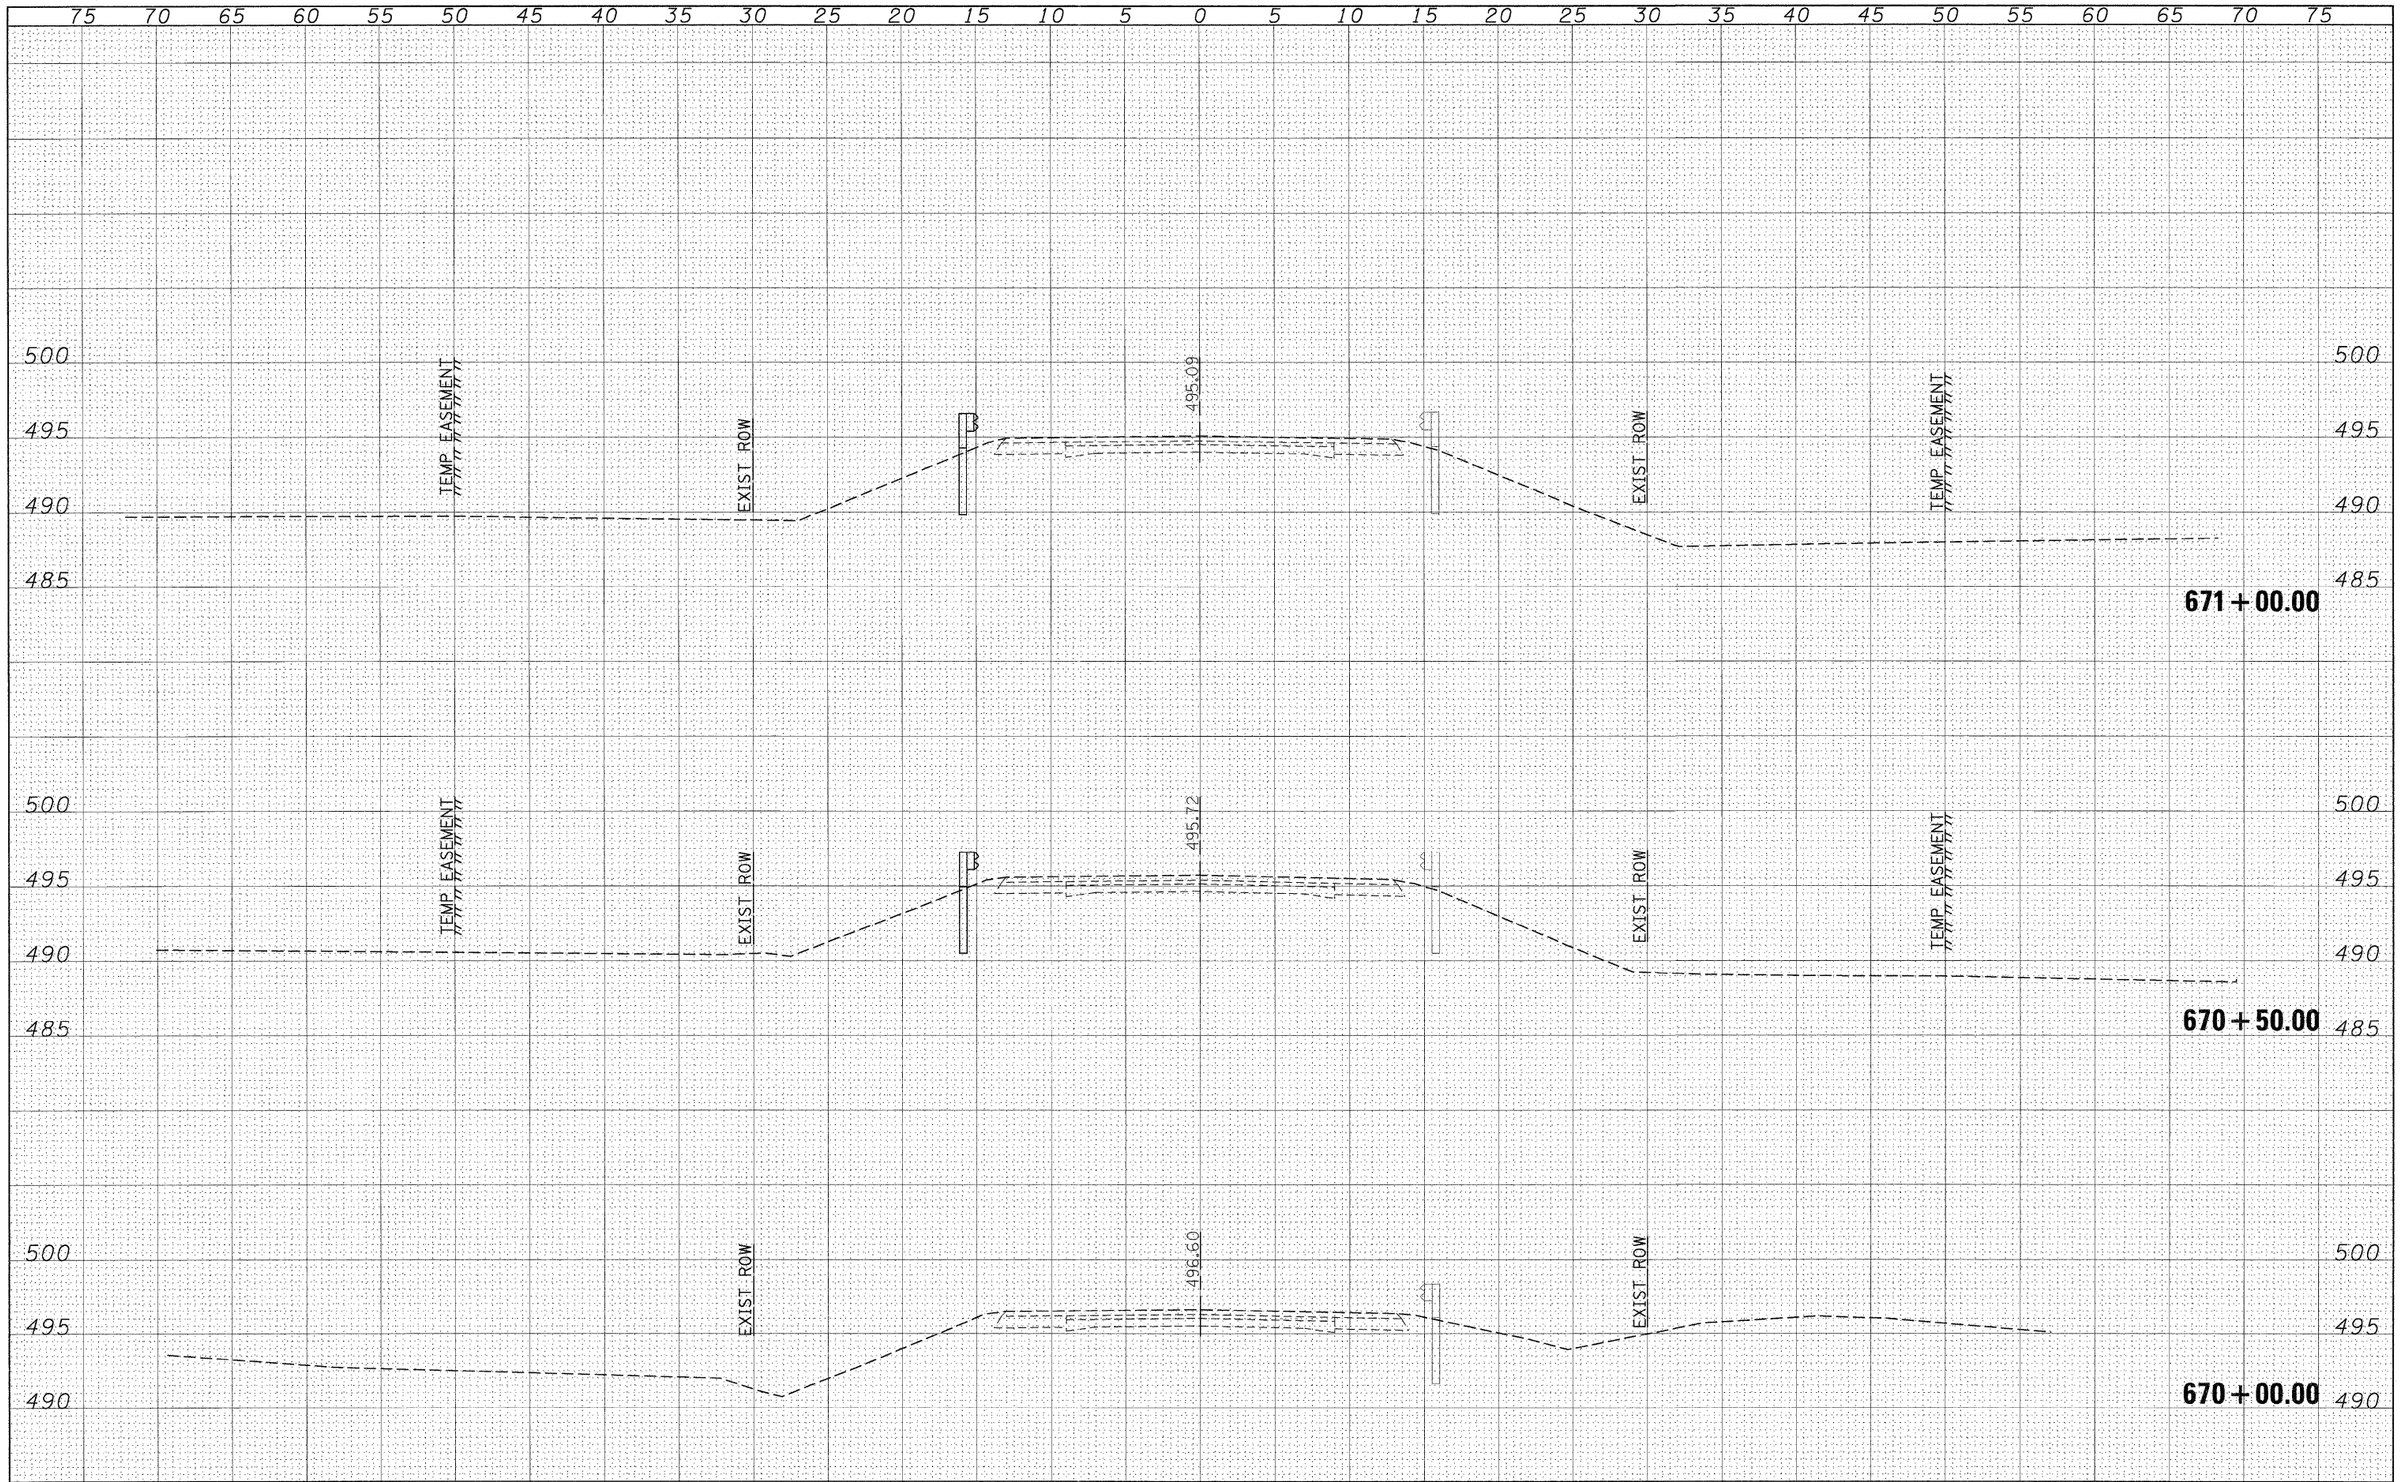

FINAL SURVEY	BY	DATE
SURVEYED		
PLOTTED		
NOTE BOOK		
SCALE		
NO.	AREAS CHECKED	

ORIGINAL SURVEY	BY	DATE
SURVEYED		
PLOTTED		
NOTE BOOK		
SCALE		
NO.	AREAS CHECKED	

FILE NAME = c:\pw_work\PWIDOT\CORNELLLM\dms49840\d978069-sht-0737053-xs.dgn	USER NAME = cornelllm	DESIGNED -	REVISED -
		DRAWN -	REVISED -
	PLOT SCALE = 5.0000 ' / IN.	CHECKED -	REVISED -
	PLOT DATE = 3/19/2009	DATE -	REVISED -

STATE OF ILLINOIS
DEPARTMENT OF TRANSPORTATION

CROSS SECTIONS
SN 073-7053

SCALE: 1"=5' | SHEET NO. OF SHEETS | STA. 670+00.00 TO STA. 671+00.00

F.A.P. RTE.	SECTION	COUNTY	TOTAL SHEETS	SHEET NO.
881/329	35B-1/18B-1	JOHNSON/PERRY	26	24
		CONTRACT NO. 78069		
FED. ROAD DIST. NO.	ILLINOIS	FED. AID PROJECT		