F.A.U RTE.	SECTION	COUNTY	TOTAL SHEETS	SHEET NO.
----	99-00109-01-BT	DU PAGE	74	12
STA. 25+00	TO STA. 40+00			
FED. ROAD DIST. NO. 1	ILLINOIS	FED. AID PROJECT		

CONTRACT No. 83728

LEGEND

- — B — PERIMETER EROSION BARRIER
- — xxx — TEMPORARY FENCE
- TREE REMOVAL
- PERMANENT EASEMENT
- SIDEWALK REMOVAL
- DRIVEWAY REMOVAL AND REPLACEMENT

NOTES:
1. DETECTABLE WARNINGS AND CONCRETE PAD ARE TO BE INSTALLED AT ALL CROSS WALKS ALONG THE BIKE PATH.
2. TEMPORARY FENCE SHALL BE REMOVED ONLY AFTER CONSTRUCTION WORK IS COMPLETE.

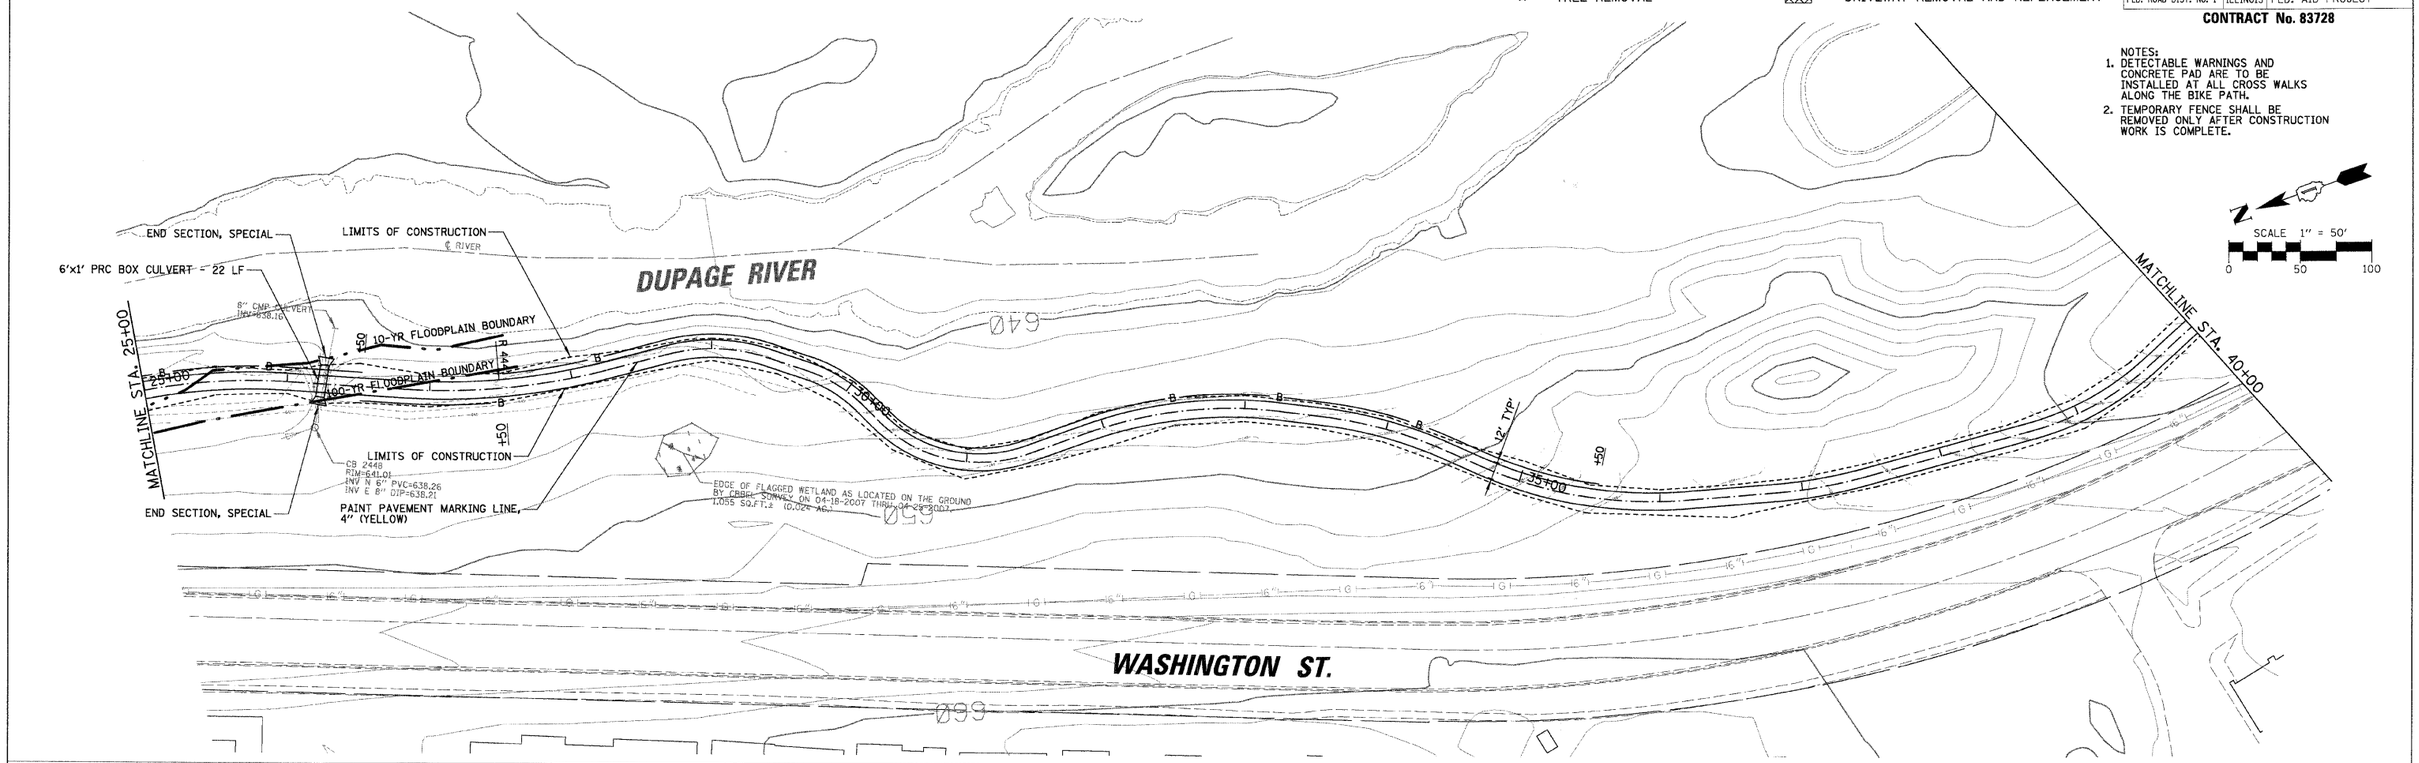

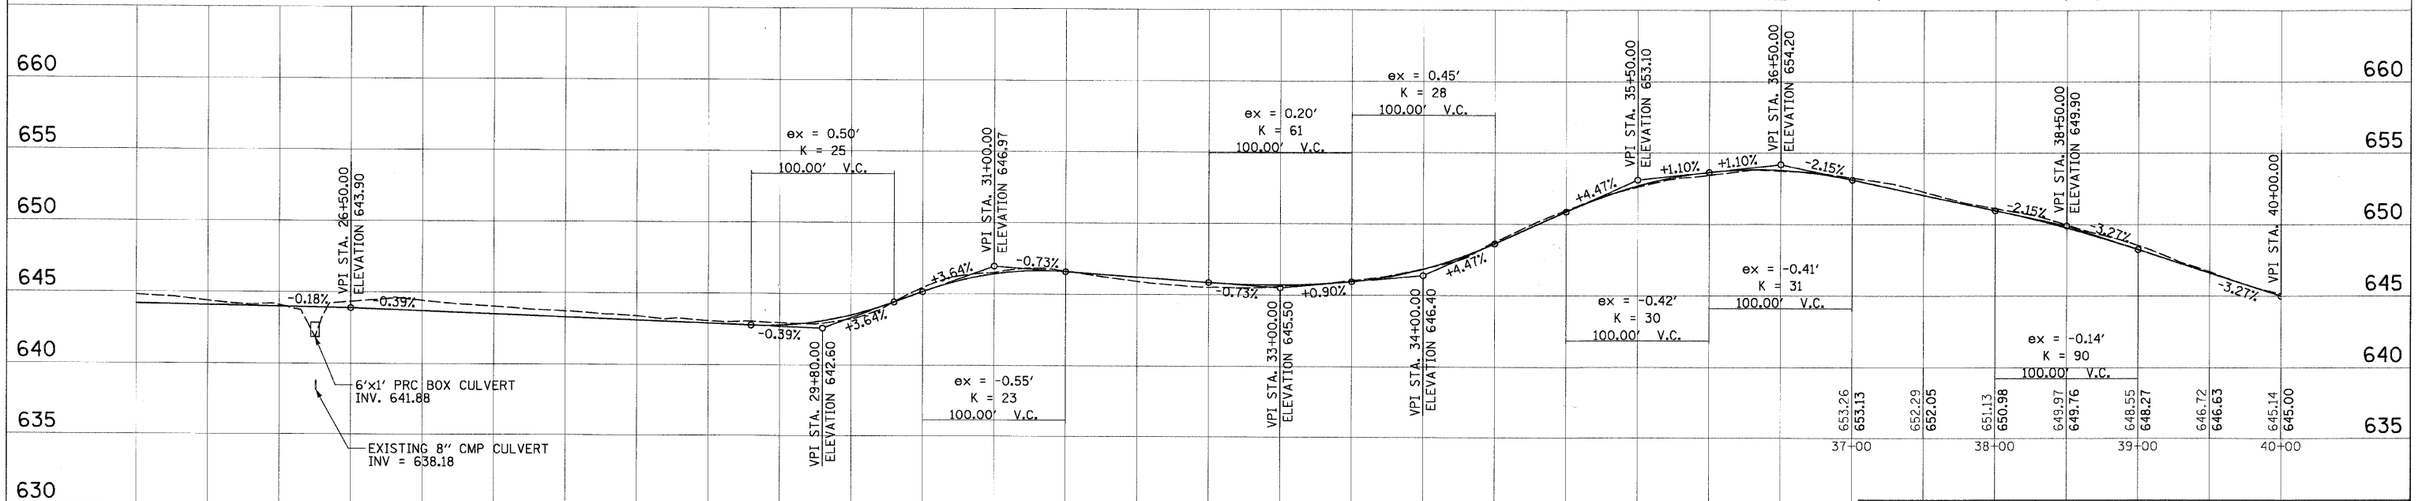

REVISIONS	
NAME	DATE

ILLINOIS DEPARTMENT OF TRANSPORTATION

PLAN AND PROFILE

SCALE: VERT. 1"=5' HORIZ. 1"=50'

DATE 3/30/2009

DRAWN BY EDT

CHECKED BY LMF

PLAN — SURVEYED / PLOTTED / ALIGNMENT CHECKED / TIES OF R/W CHECKED / R/W LINE CHECKED — NOTE BOOK NO. — BY — DATE

PROFILE — SURVEYED / PLOTTED / GRADES CHECKED / B.M. NOTED / STRUCTURE NOTAT'NS CHK'D — NOTE BOOK NO. — BY — DATE

3/30/2009

N:\Naperville\070014\Civil\070014_bpp2.pln