F.A.U RTE.	SECTION	COUNTY	TOTAL SHEETS	SHEET NO.
____	99-00109-01-BT	DU PAGE	74	14
STA. 55+00	TO STA. 70+00			
FED. ROAD DIST. NO. 1	ILLINOIS	FED. AID PROJECT		

CONTRACT No. 83728

NOTES:
1. DETECTABLE WARNINGS AND CONCRETE PAD ARE TO BE INSTALLED AT ALL CROSS WALKS ALONG THE BIKE PATH.
2. TEMPORARY FENCE SHALL BE REMOVED ONLY AFTER CONSTRUCTION WORK IS COMPLETE.
3. EXISTING SIDEWALK ON THE NORTH SIDE OF KNOCH KNOLL ROAD SHALL BE REMOVED WITH THE CONSTRUCTION OF THE BIKE PATH.

LEGEND

— B —	PERIMETER EROSION BARRIER
— XXX —	TEMPORARY FENCE
X	TREE REMOVAL
AMCA	TREE, AMELANCHIER CANADENSIS
BENI	TREE, BETULA NIGRE (RIVER BIRCH)
PYCA	TREE, PYRUS CALLERYANA CHANTICLEER
	PERMANENT EASEMENT
	SIDEWALK REMOVAL
	DRIVEWAY REMOVAL AND REPLACEMENT
TT	TREE TO BE TRANSPLANTED
	TEMPORARY FENCE (PROTECTIVE CLOSURE)

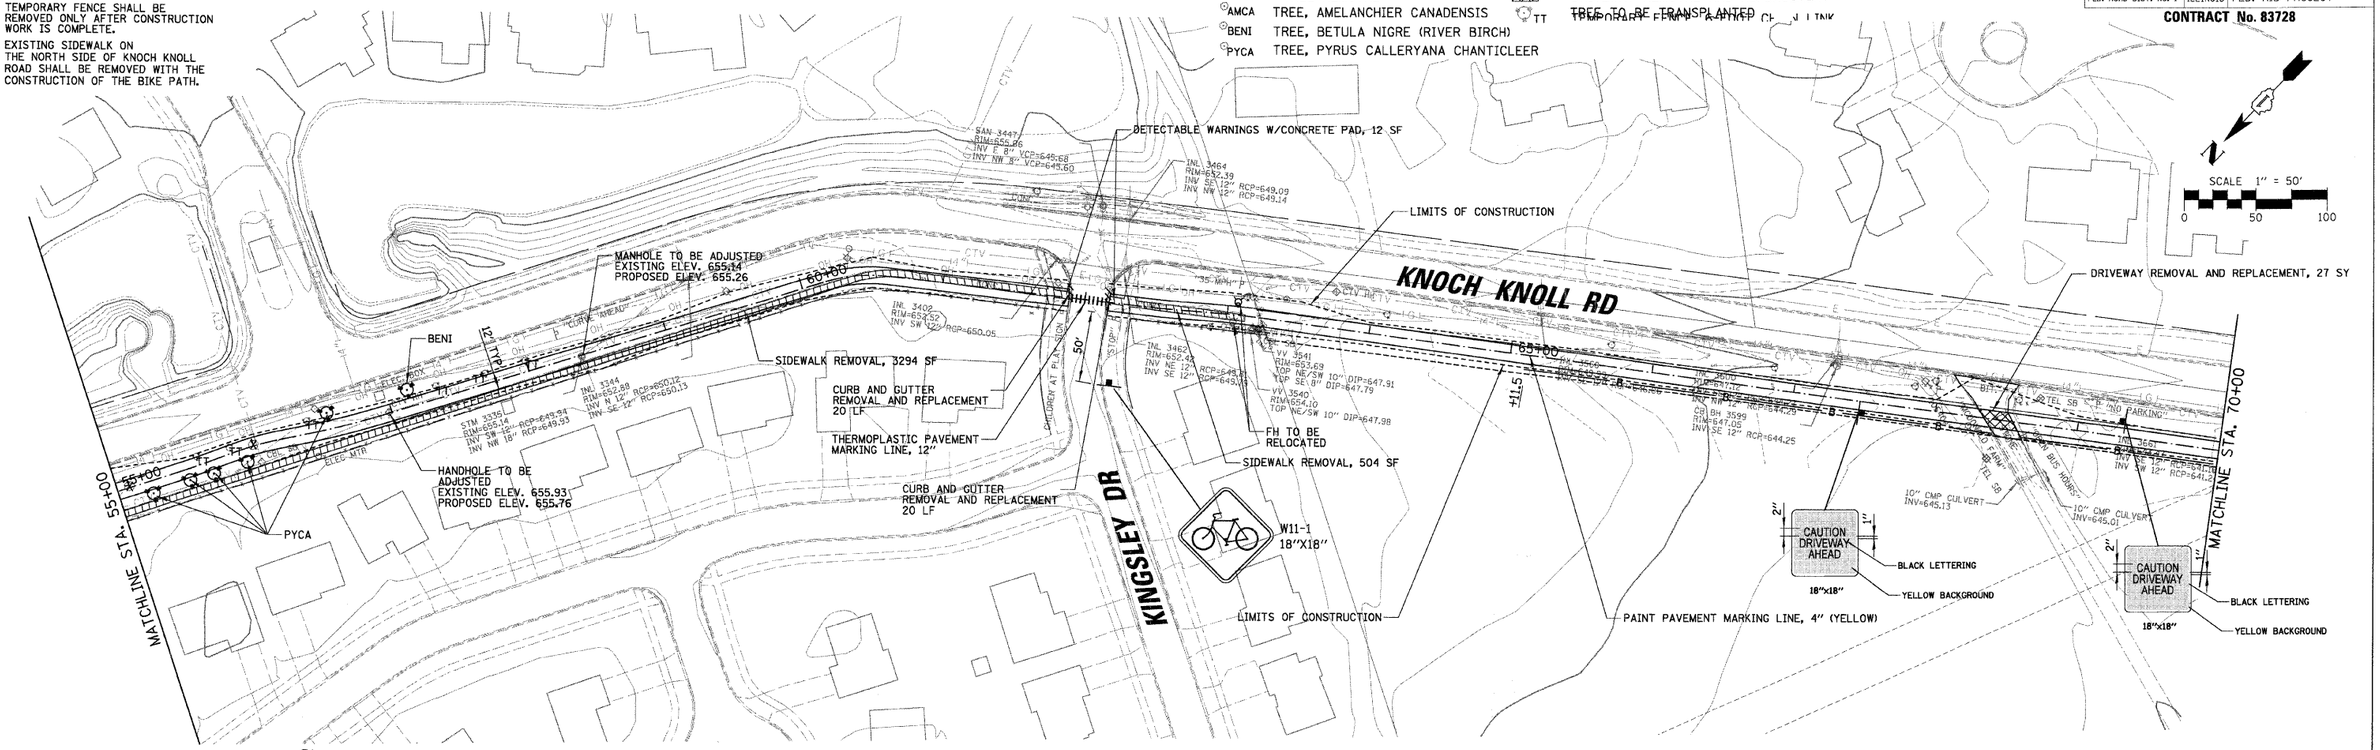

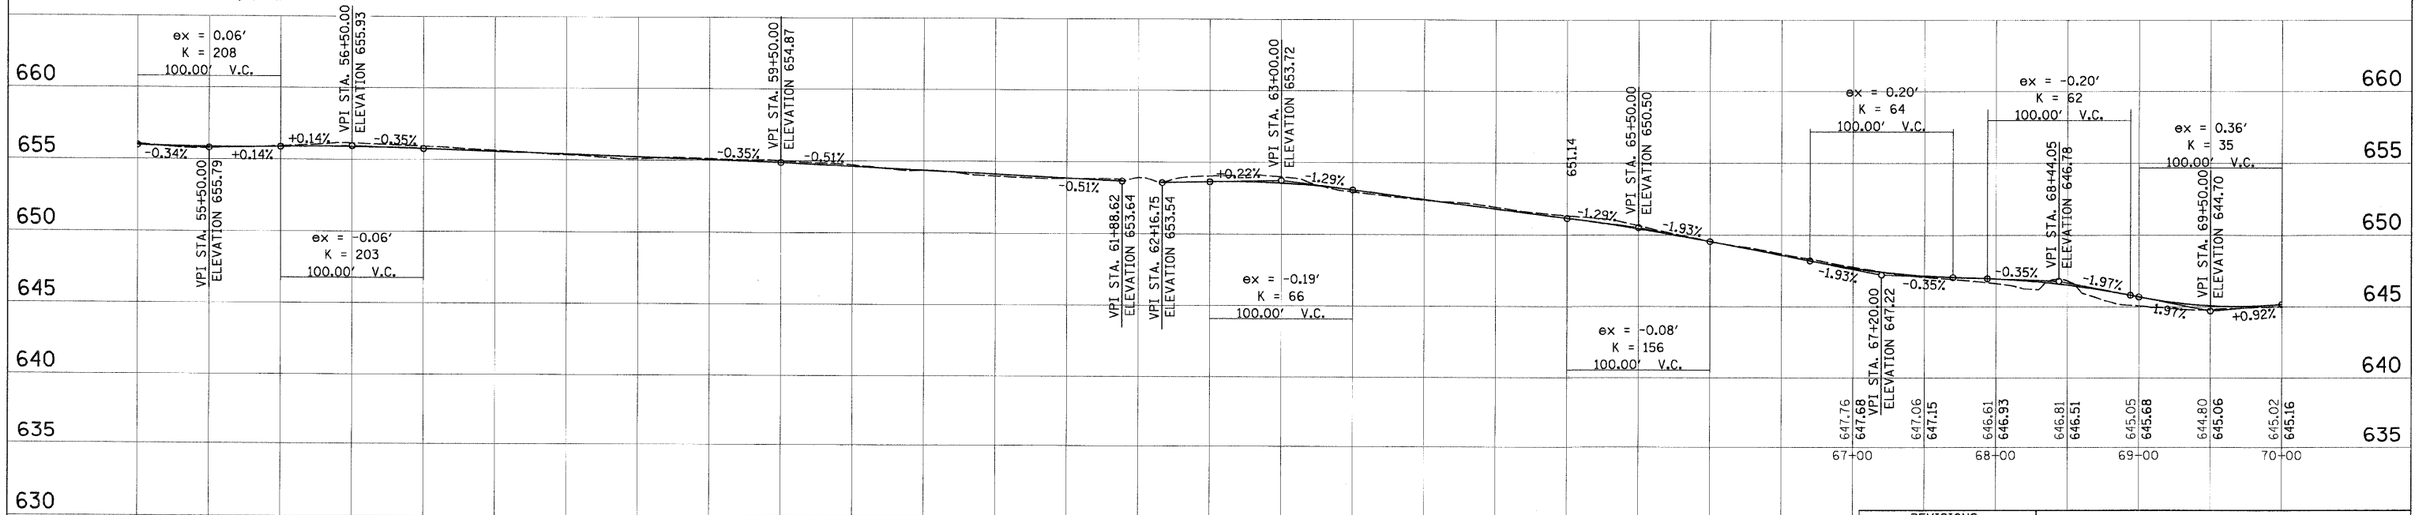

REVISIONS	
NAME	DATE

ILLINOIS DEPARTMENT OF TRANSPORTATION

PLAN AND PROFILE

SCALE: VERT. 1"=5' HORIZ. 1"=50'

DATE 3/30/2009

DRAWN BY EDT

CHECKED BY LMF

PLAN		BY	DATE
NOTE BOOK	SURVEYED		
NO.	PLOTTED		
	ALIGNMENT CHECKED		
	GRADE CHECKED		
	CADD FILE NAME		

PROFILE		BY	DATE
NOTE BOOK	SURVEYED		
NO.	PLOTTED		
	GRADE CHECKED		
	BKM. NOTED		
	STRUCTURE NOTATIONS CHKD		

3/30/2009

N:\Naperville\070014\Civil\070014_bpp4.pln