\surveys\PECPATH\1ST RELEASE\98-037 sections.dwg, 41+080 - 41+220, 3/4/2009 11:23:05 AM, 1:0.05, REK

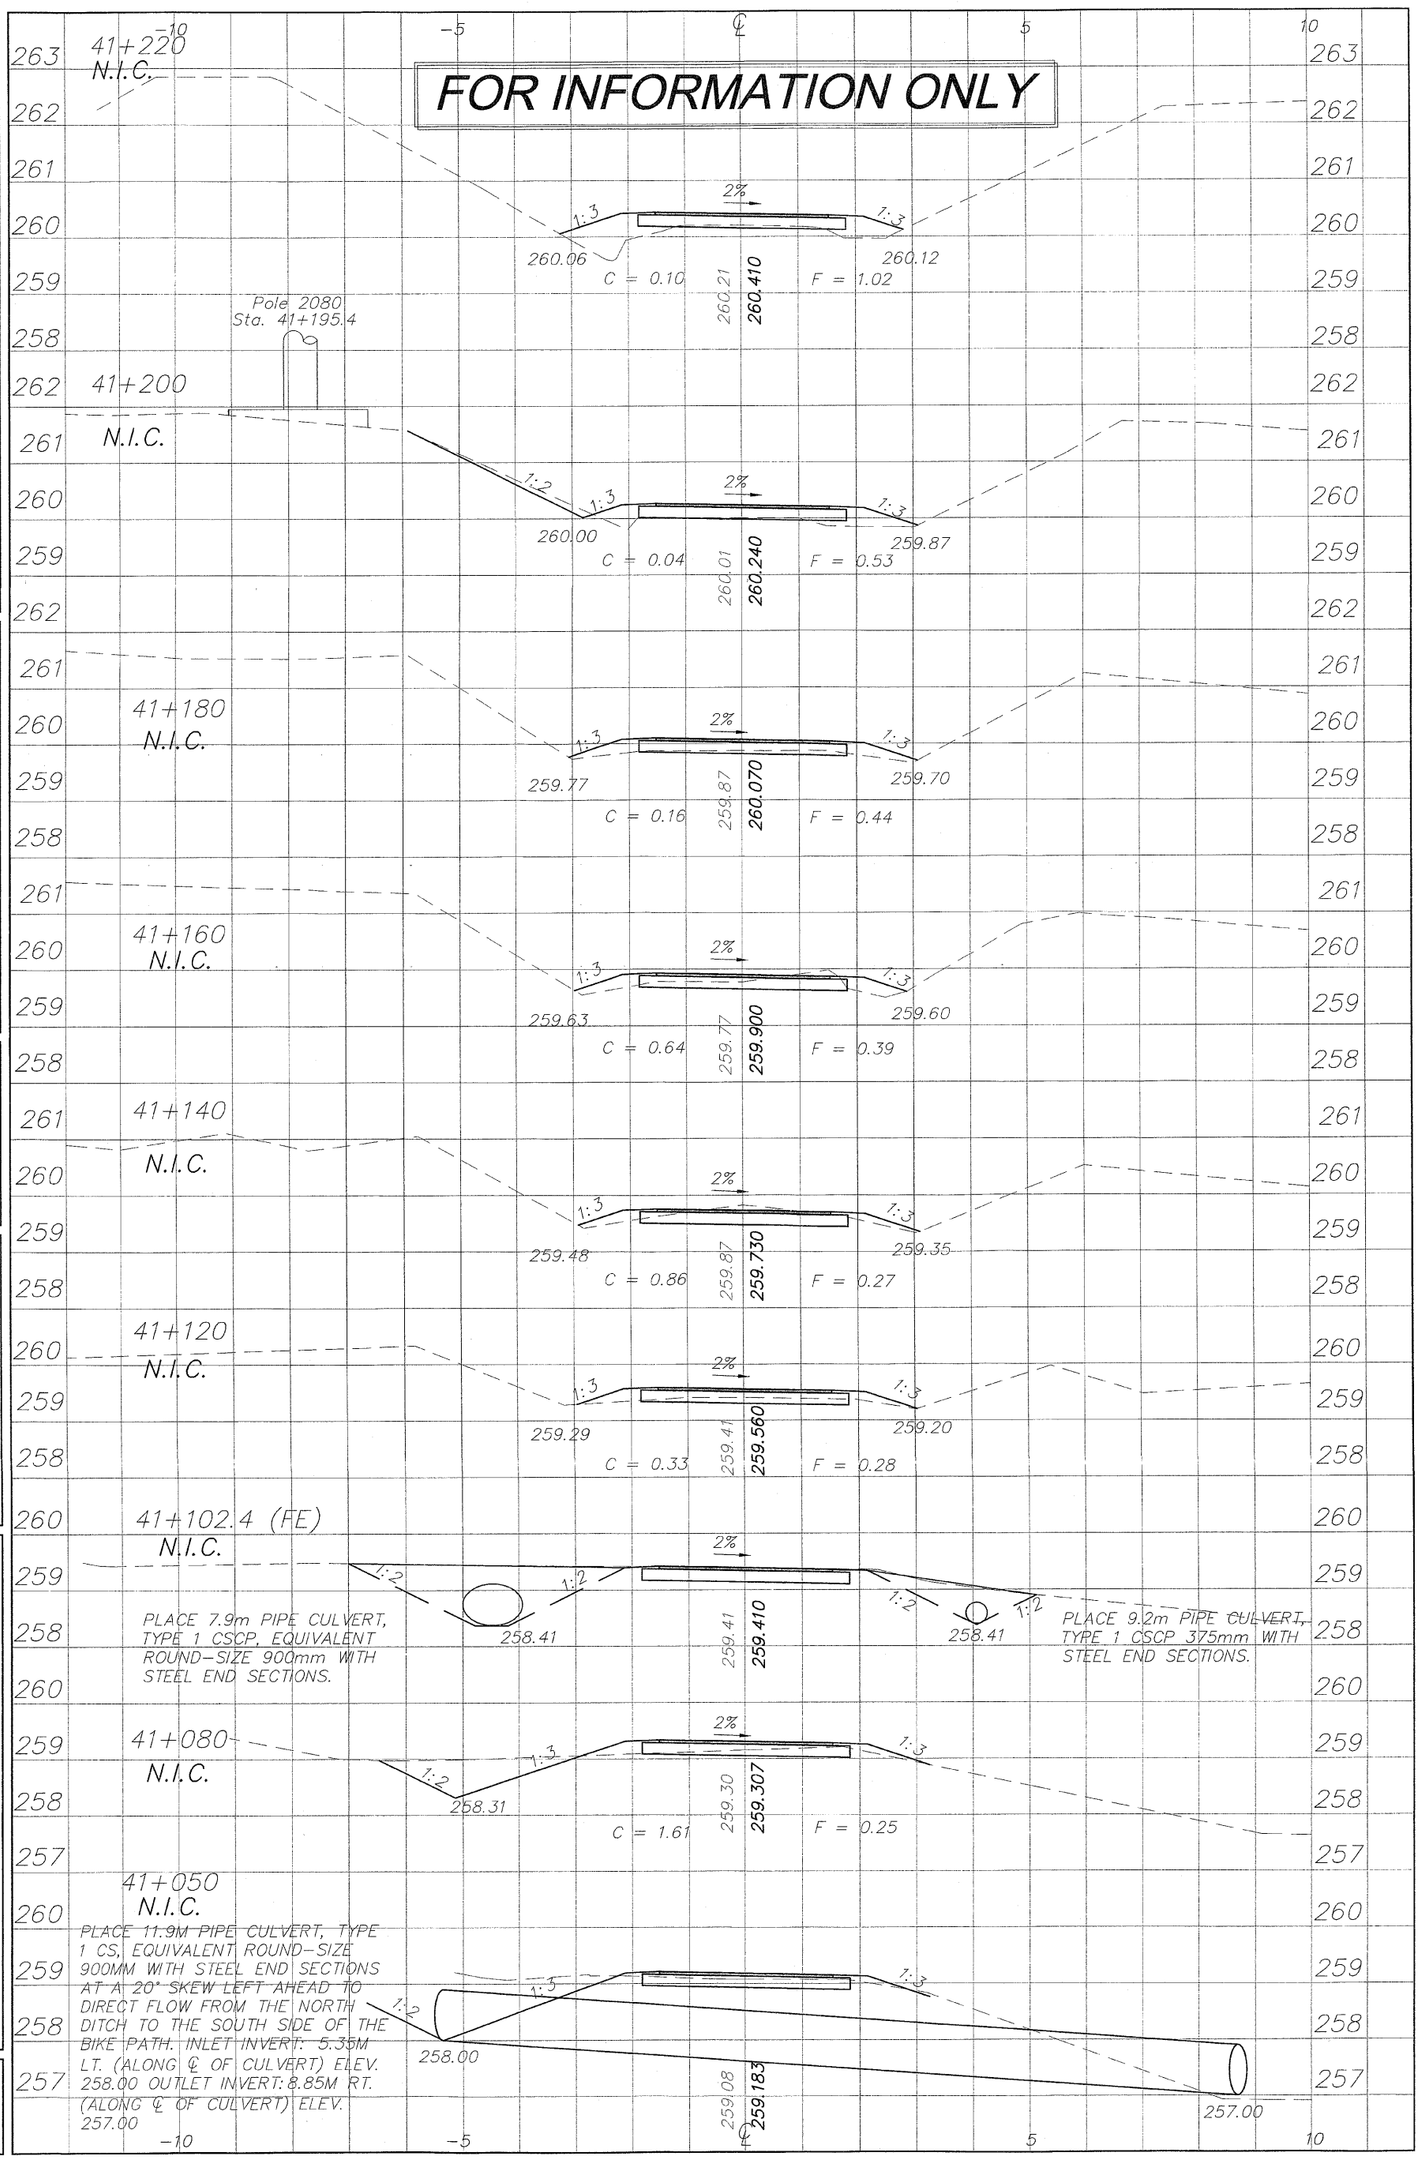

REVISIONS

NO.	ITEM	DATE
2	REVIEW COMMENTS	1/22/09

DRAWN BY: REK
CHECKED BY:
DATE: DECEMBER, 2008

McClure Engineering Associates, Inc.
7282 Argus Drive
(815) 398-2332
Rockford, Illinois 61107-5937
FAX (815) 398-2496
Design Firm License: Illinois 184-000816
Copyright 2006 By McClure Engineering Associates, Inc.

CROSS SECTIONS 41+080/41+220

PECATONICA PRAIRIE PATH Contract 85443
SECTION 94-00287-00-BT

WINNEBAGO COUNTY HIGHWAY DEPARTMENT

FILE NAME: G:\surveys\PECPATH\1ST RELEASE\98-037 sections.dwg
JOB NUMBER: 04-28-98-037

SHEET NO. 50 OF 98