CONTRACT NO. 89477

F.A. RTE.	SECTION	COUNTY	TOTAL SHEETS	SHEET NO.
358	86-00075-00-AS	WOODFORD	74	19
STA. 215+00.00 TO STA. 230+00.00				
FED. ROAD DIST. NO. _	ILLINOIS	FED. AID PROJECT		

PLAN — NOTE BOOK ___ NO. ___ — SURVEYED / PLOTTED / ALIGNMENT CHECKED / RT. OF WAY CHECKED / CADD FILE NAME — BY — DATE

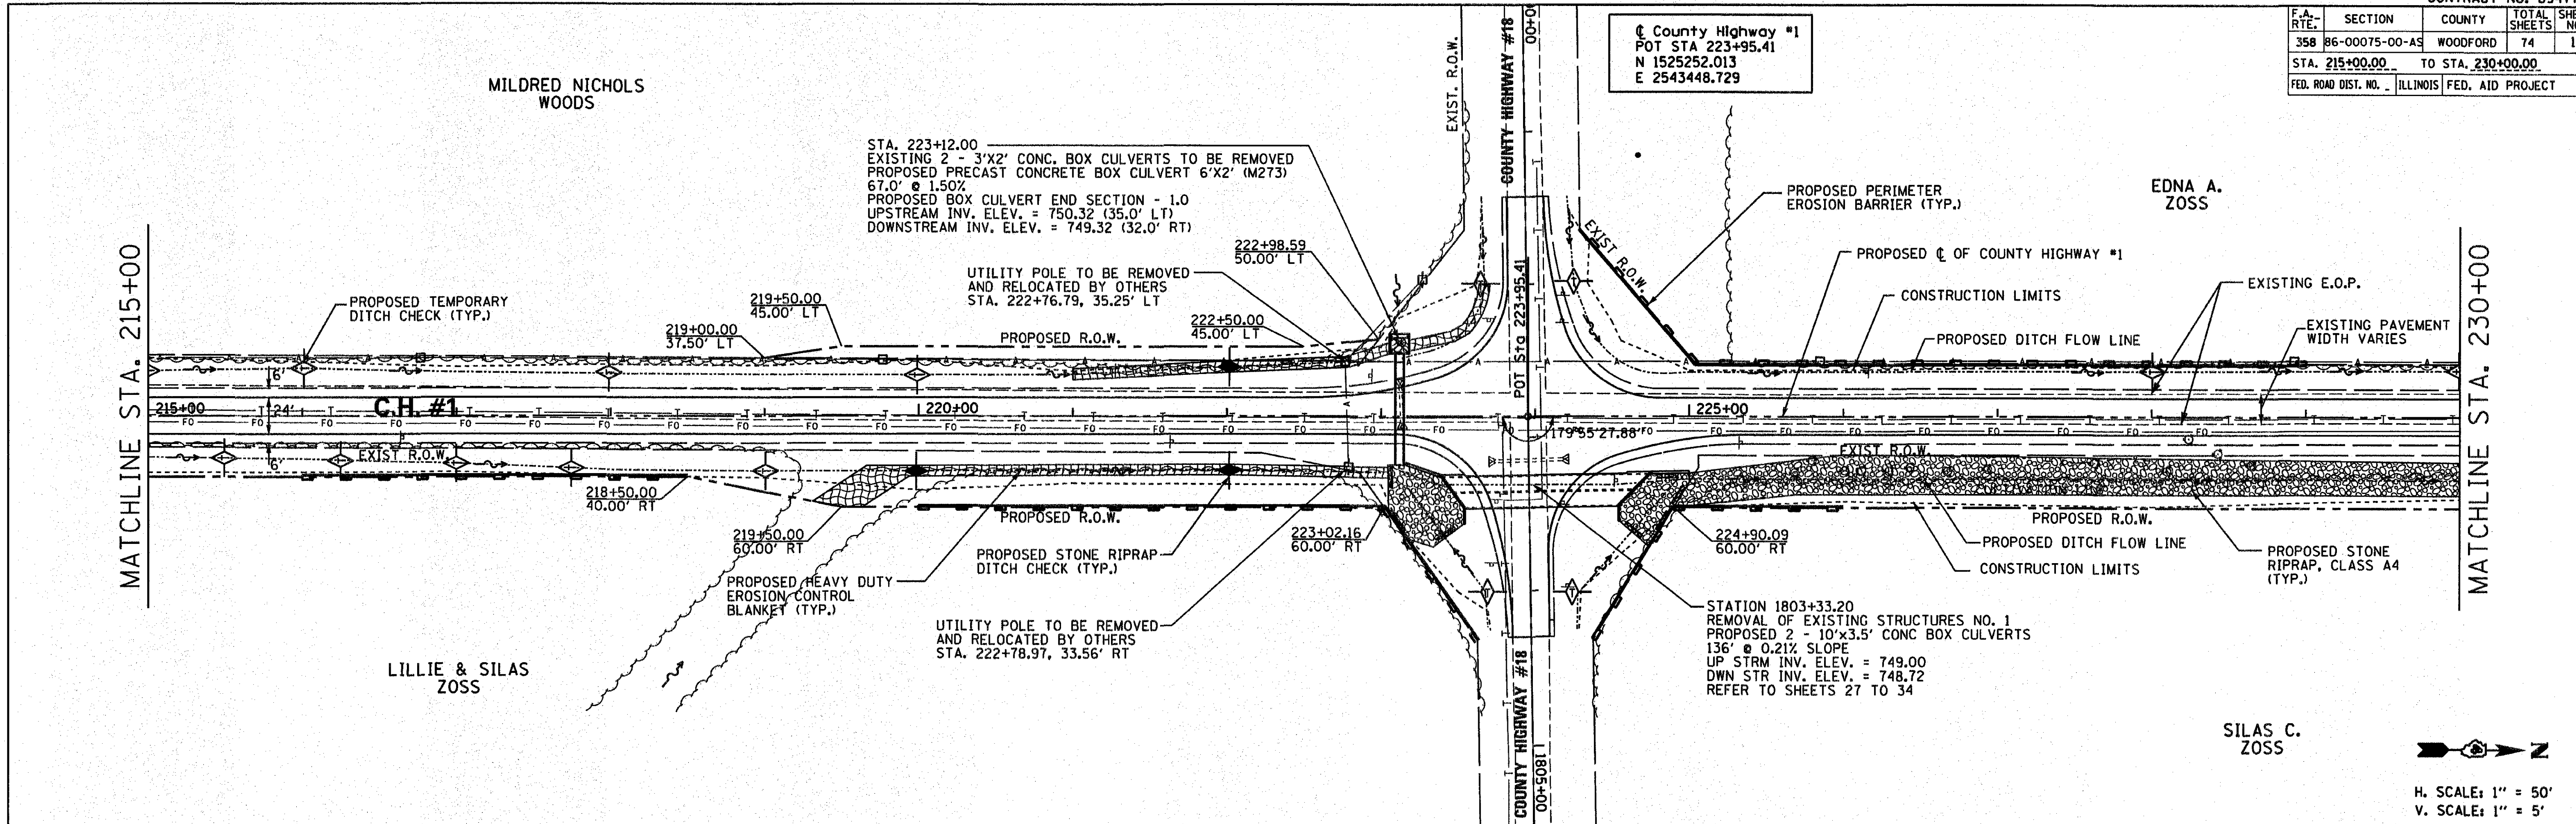

PROFILE — NOTE BOOK ___ NO. ___ — SURVEYED / PLOTTED / GRADES CHECKED / B.M. NOTED / STRUCTURE NOTAT'NS CH'KD — BY — DATE

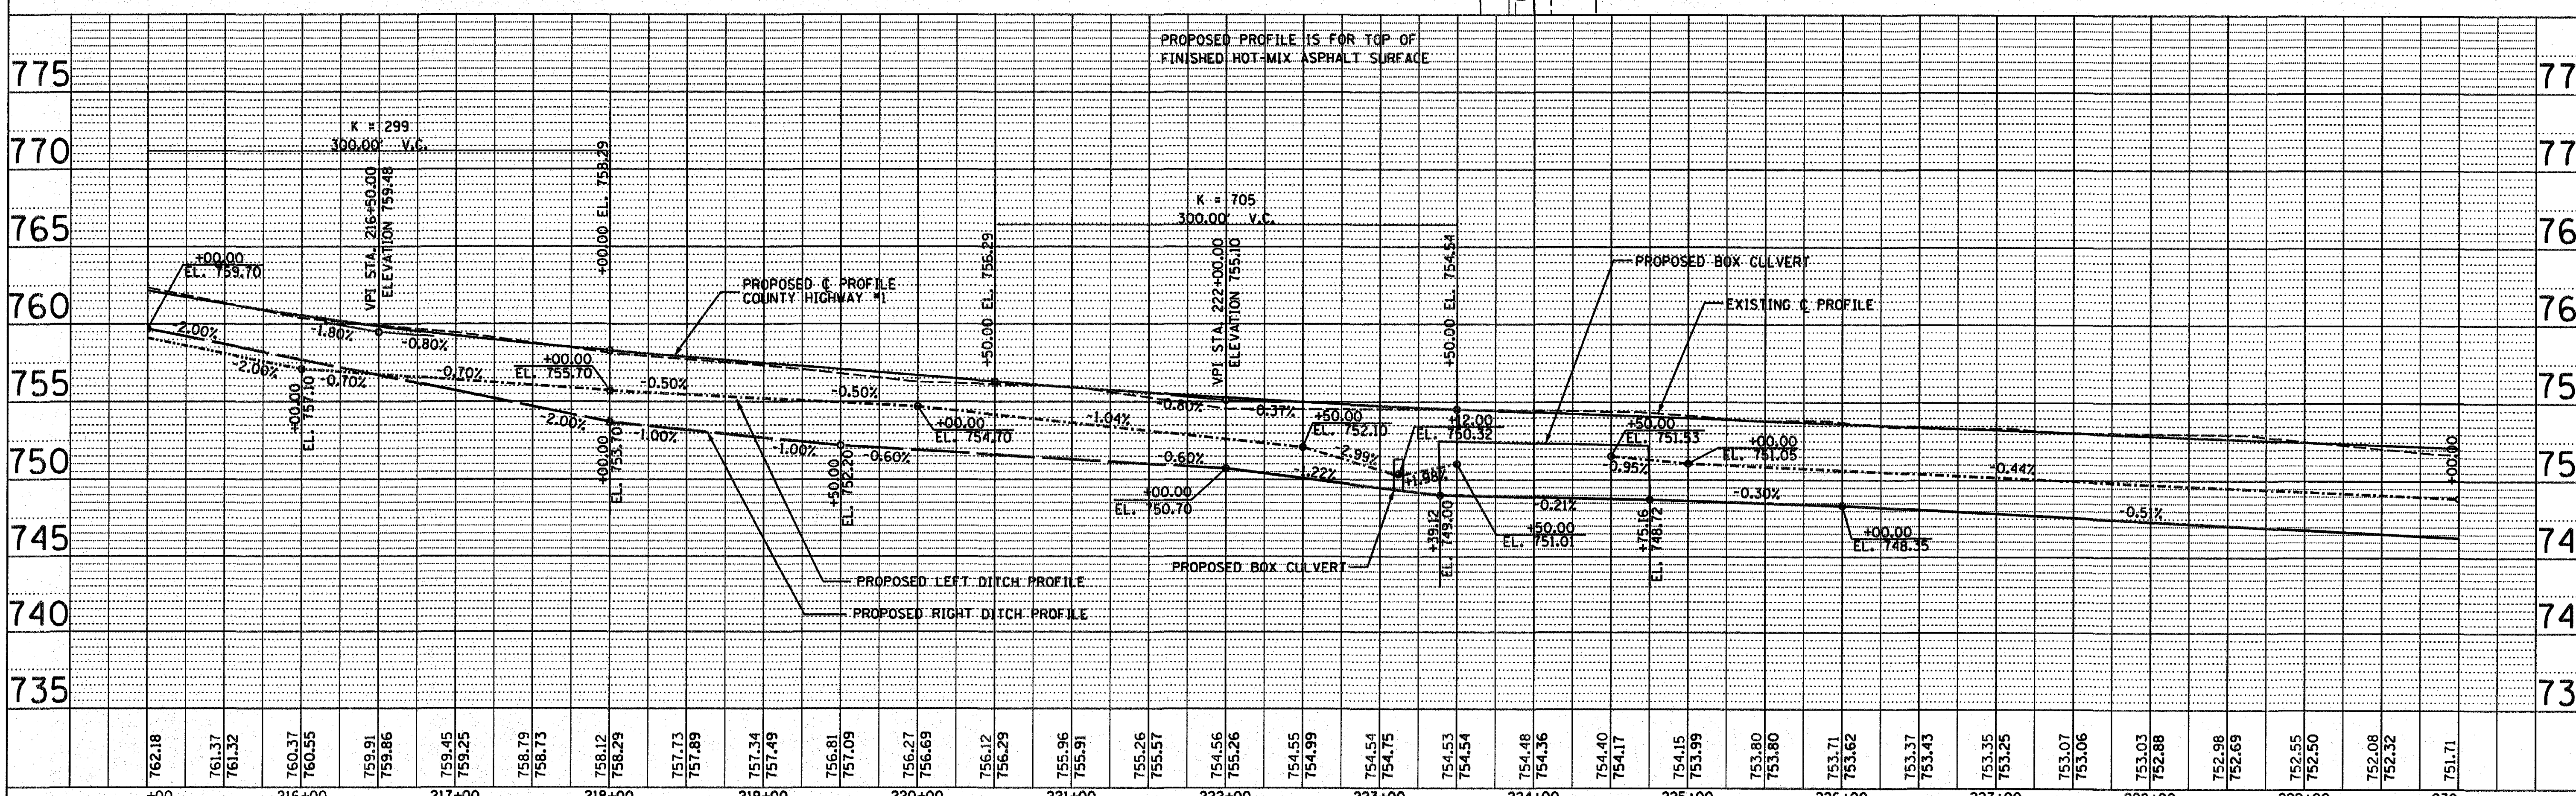

COUNTY HIGHWAY #1 PLAN & PROFILE

PLOT DATE = $DATE$
FILE NAME = $FILEL$
PLOT SCALE = $SCALE$
USER NAME = $USER$

...\Sheets\0011_sheet-pp16.dgn 4/15/2009 3:26:51 PM