CONTRACT NO. 89477

F.A. RTE.	SECTION	COUNTY	TOTAL SHEETS	SHEET NO.
358	86-00075-00-AS	WOODFORD	74	22
STA. 260+00.00		TO STA. 275+00.00		
FED. ROAD DIST. NO. _	ILLINOIS	FED. AID PROJECT		

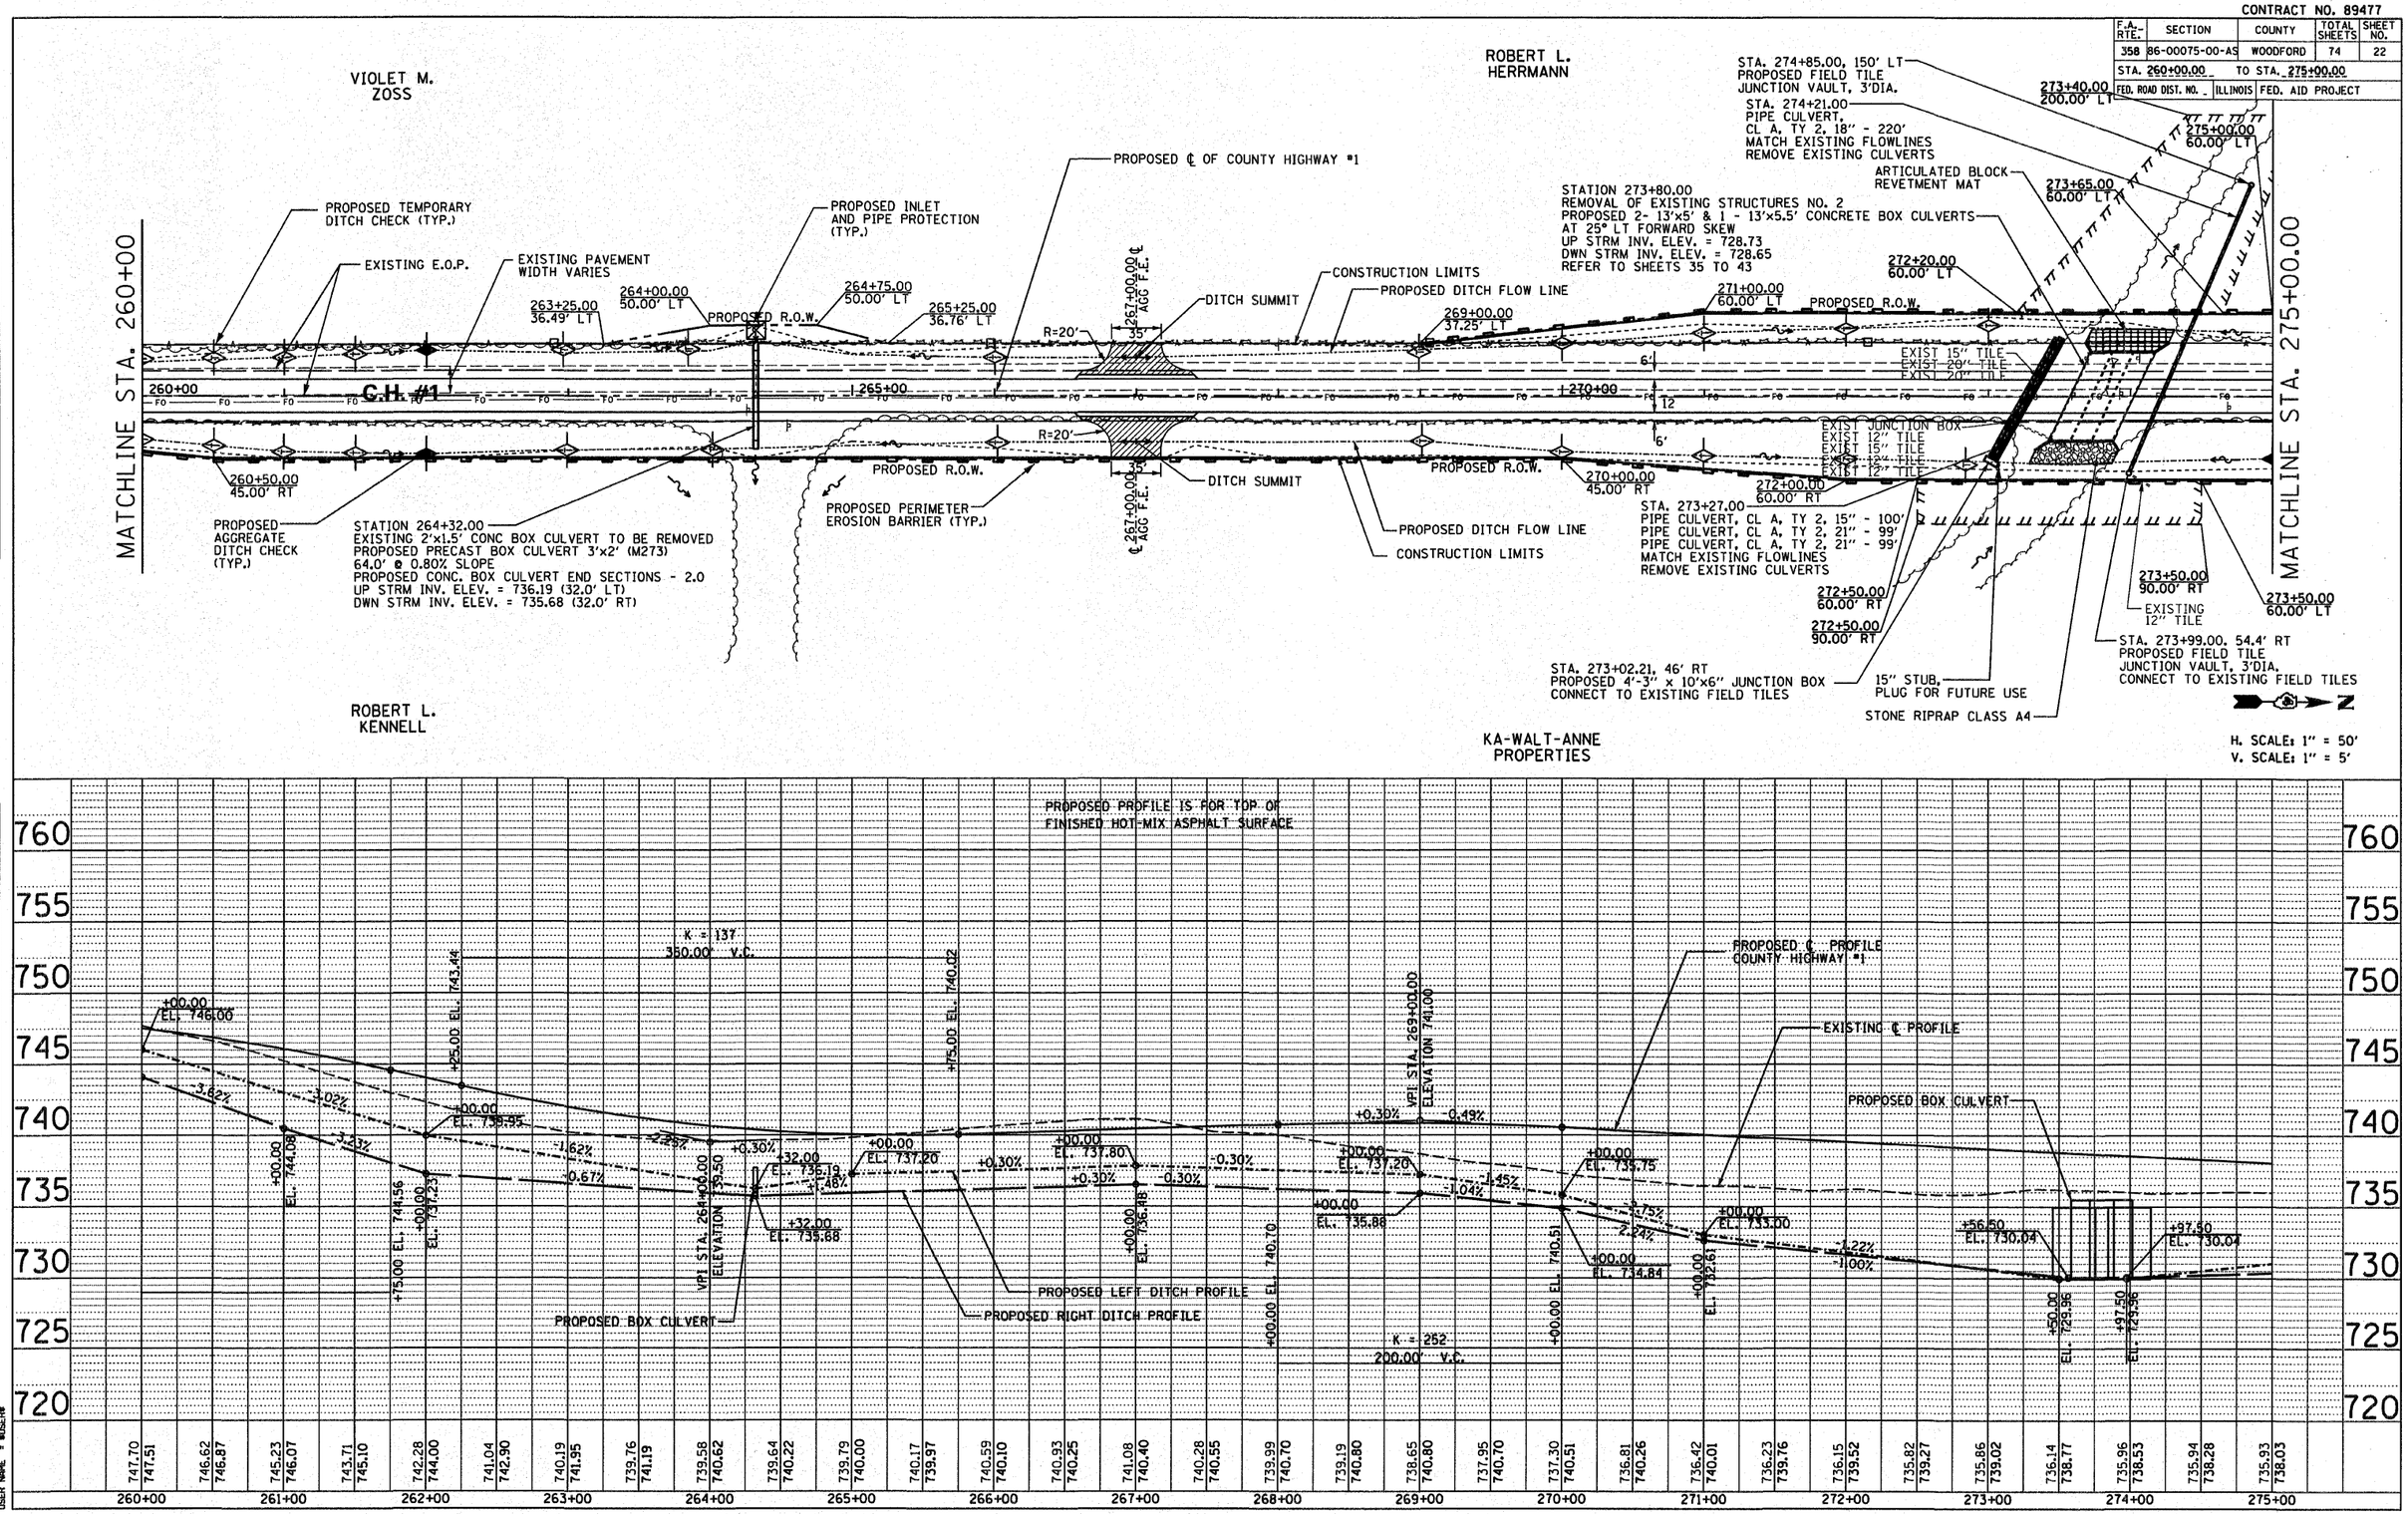

COUNTY HIGHWAY #1 PLAN & PROFILE

..\Sheets\0014 sheet-pp19.dgn 4/15/2009 3:29:43 PM