CONTRACT NO. 89477

F.A. RTE.	SECTION	COUNTY	TOTAL SHEETS	SHEET NO.
358	86-00075-00-AS	WOODFORD	74	23
STA. 275+00.00	TO STA. 290+00.00			
FED. ROAD DIST. NO. _	ILLINOIS	FED. AID PROJECT		

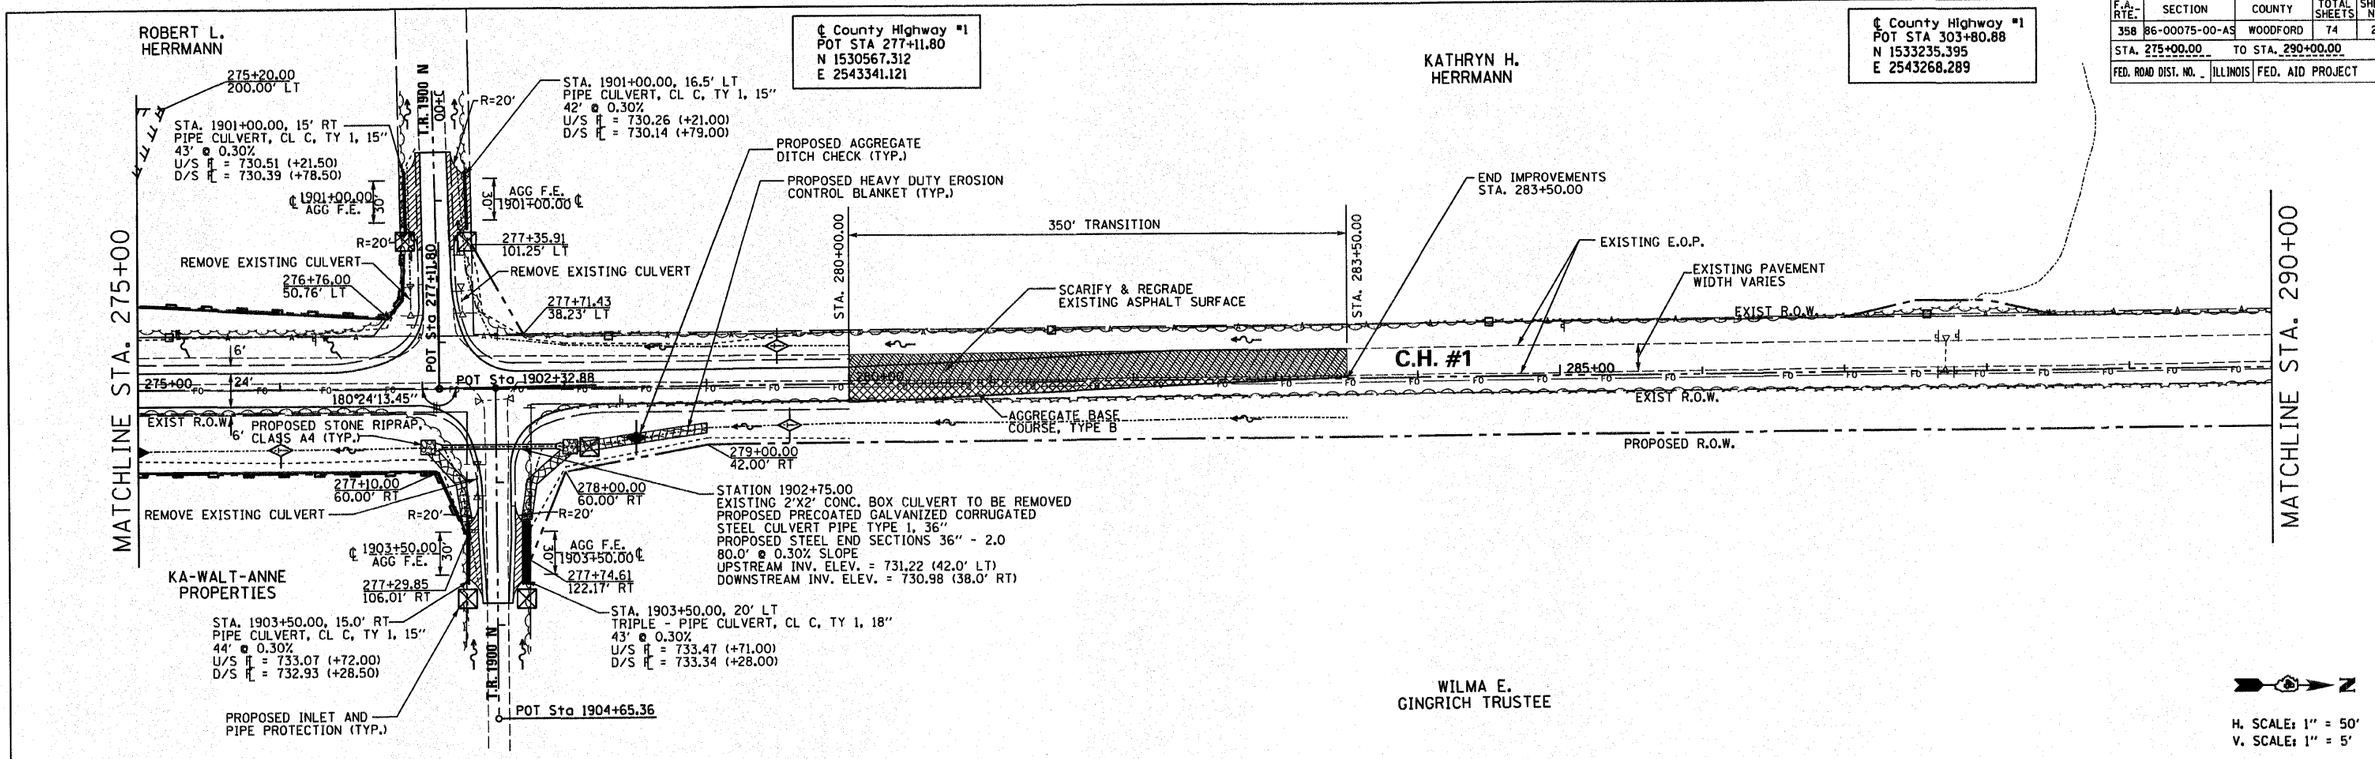

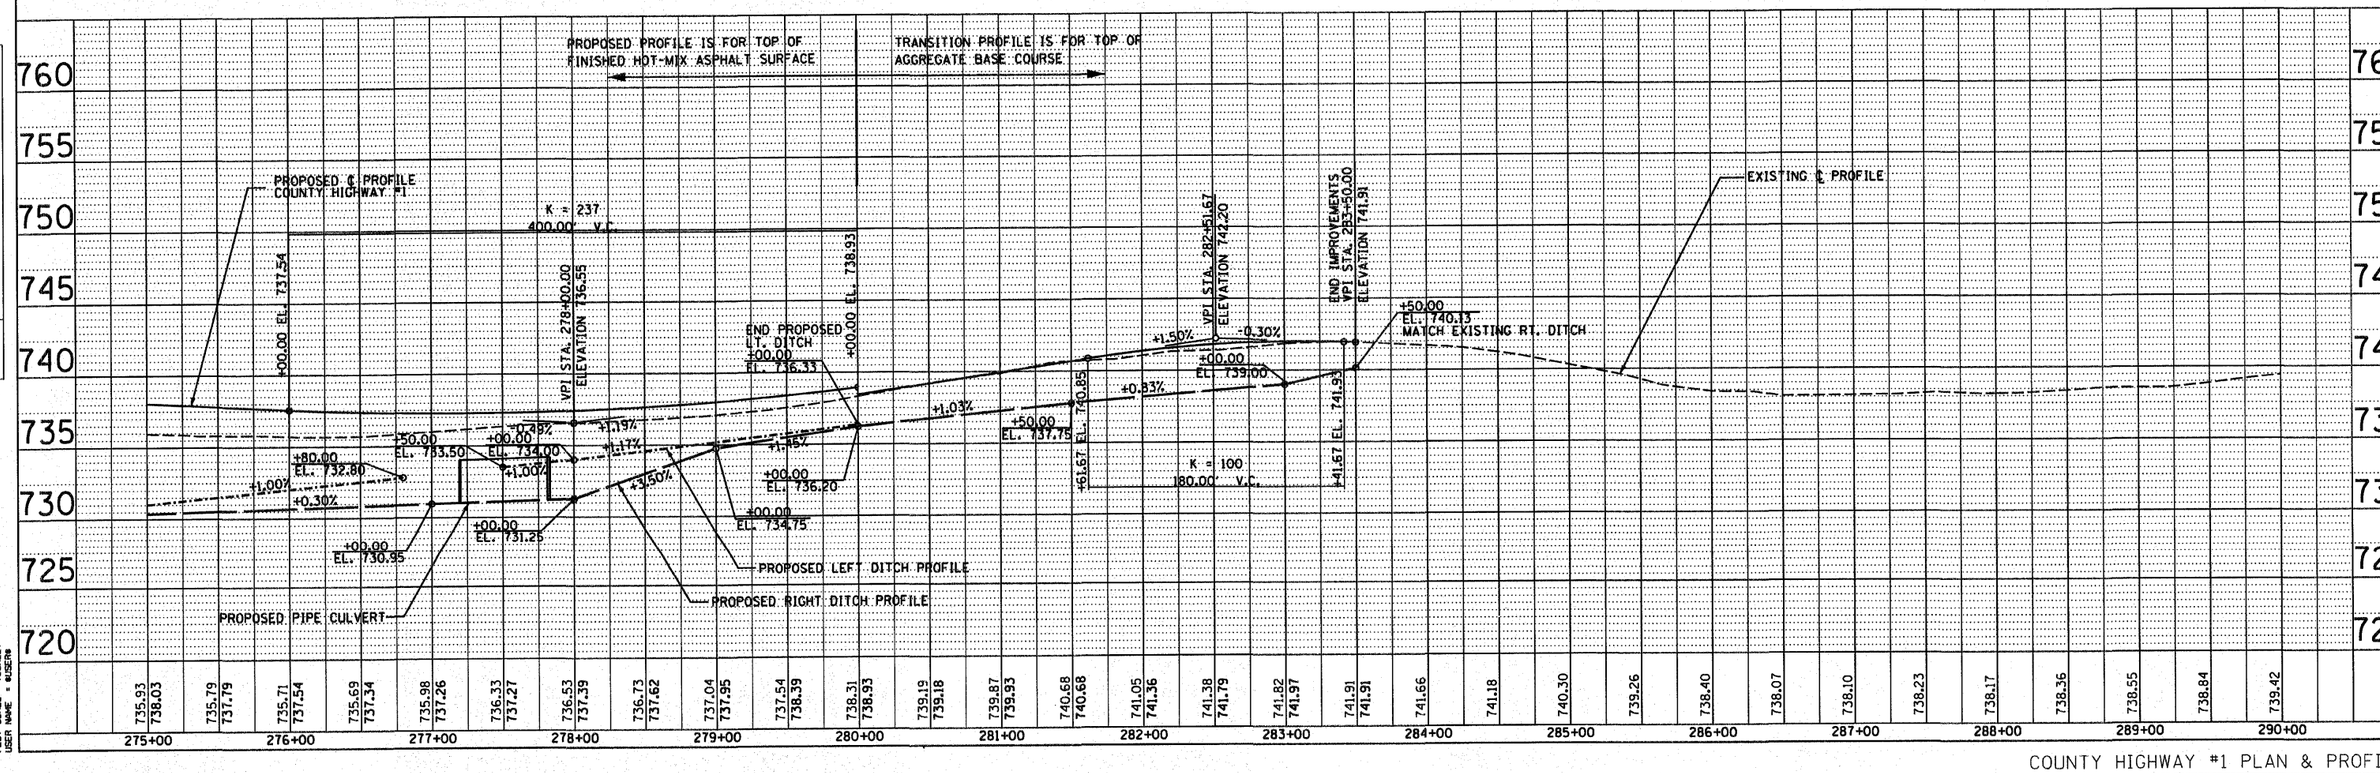

COUNTY HIGHWAY #1 PLAN & PROFILE