CONTRACT NO. 89477

F.A. RTE.	SECTION	COUNTY	TOTAL SHEETS	SHEET NO.
358	86-00075-00-AS	WOODFORD	74	26
STA. _____	TO STA. _____			
FED. ROAD DIST. NO. _	ILLINOIS	FED. AID PROJECT		

NOTE: PROFILE & ELEVATIONS ARE TO THE TOP OF FINISHED HOT-MIX ASPHALT SURFACE.

PLAN — SURVEYED ____ DATE; DRAWN ____ BY; ALIGNMENT CHECKED ____ BY; PLT. OF MAP CHECKED ____ BY; NOTE BOOK ____ NO.; PLAN FILE NAME ____

PROFILE — SURVEYED ____ DATE; DRAWN ____ BY; GRADES CHECKED ____ BY; STRUCTURE NO(S).(TAR) CHKD ____ BY; NOTE BOOK ____ NO.; STRUCTURE NO(S).(TAR) CHKD ____ BY

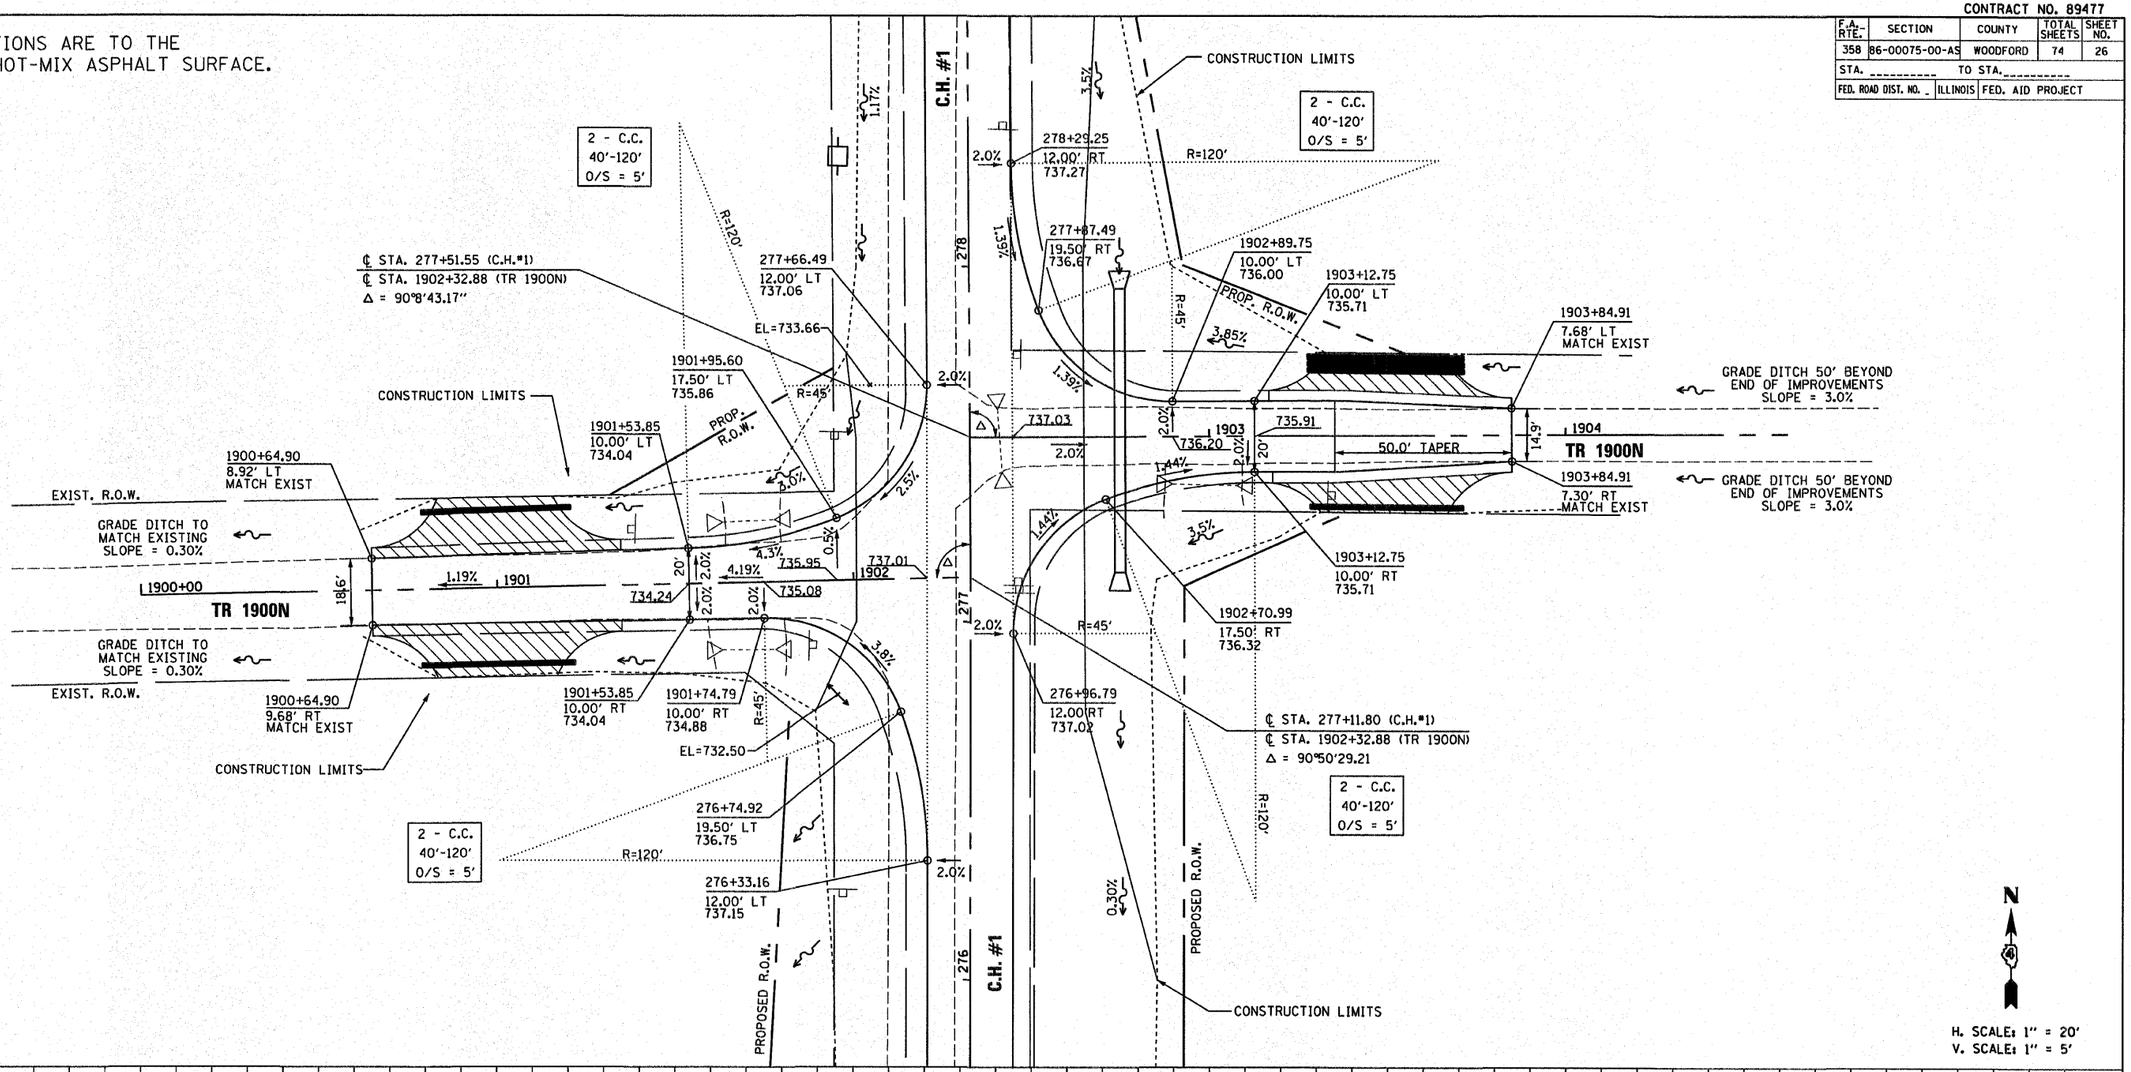

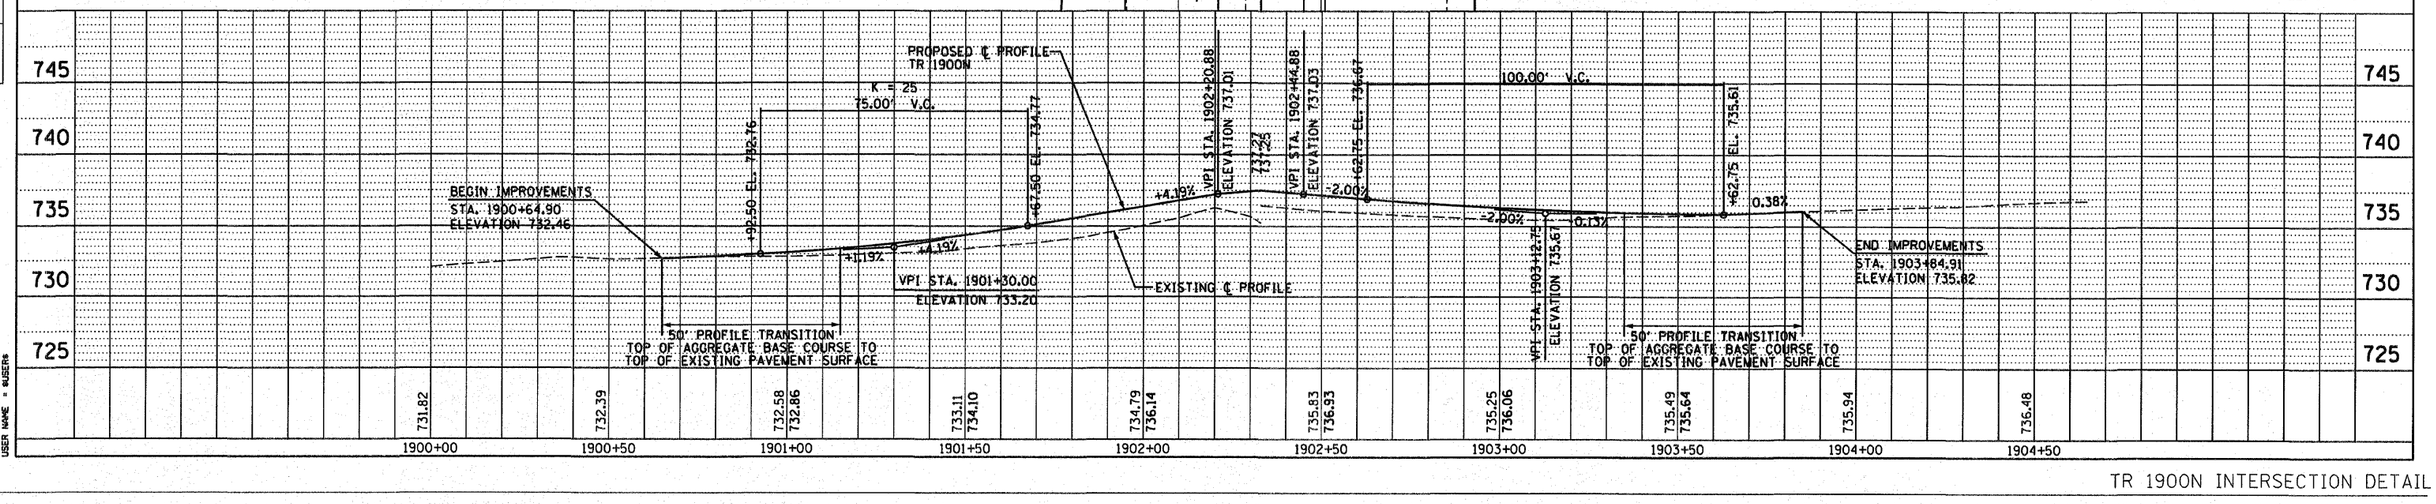

PLOT DATE = #DATE#
FILE NAME = #FILE#
PLOT SCALE = #SCALE#
USER NAME = #USER#

TR 1900N INTERSECTION DETAIL

V0018_PNP_Sheet_1900N.dgn 4/15/2009 3:33:06 PM