CONTRACT NO. 89477

F.A.S. RTE.	SECTION	COUNTY	TOTAL SHEETS	SHEET NO.
358	86-00075-00-AS	WOODFORD	74	30
STA.		TO STA.		
FED. ROAD DIST. NO.	ILLINOIS	FED. AID PROJECT		

SHEET NO. B4

OF 8 SHEETS

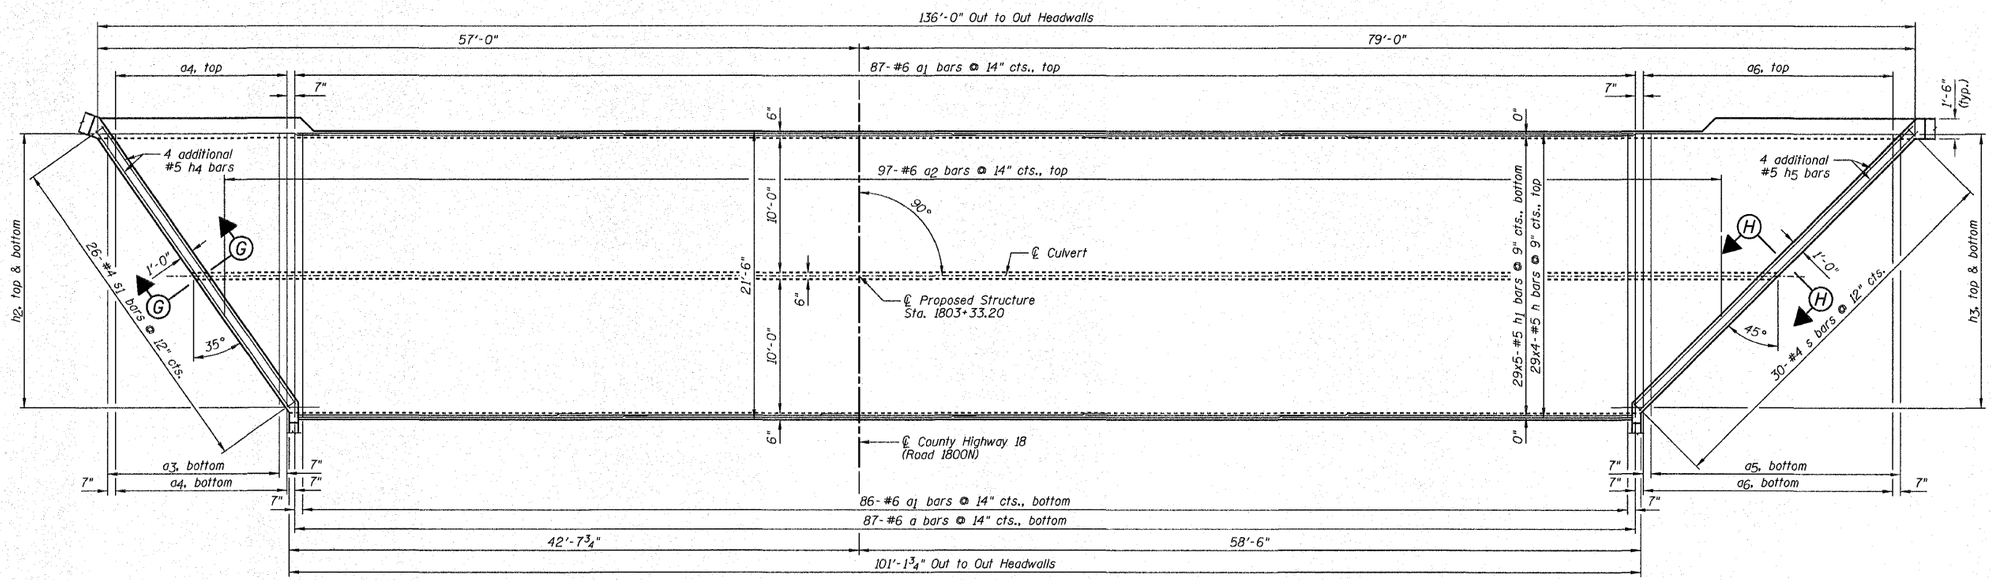

TOP SLAB PLAN

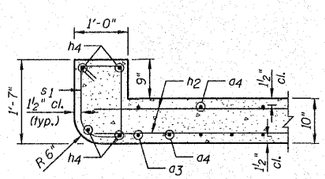

SECTION G-G

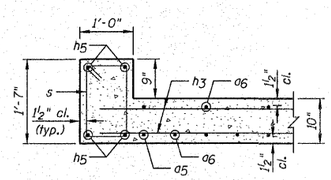

SECTION H-H

NOTES:

1.) Work this sheet with Sheets B1-B3, B5-B8.
2.) For Bill of Material, see Sheet B2.
3.) For bar lap length, see the General Notes on Sheet B2.

REVISIONS	
NAME	DATE

TOP SLAB REINFORCEMENT PLAN

F.A.S. 358 (C.H. 18)
SECTION 86-00075-00-AS
WOODFORD COUNTY
STATION 1803+33.20
STRUCTURE NO. 102-5035

DESIGNED BY: MSW DRAWN BY: DJM
DATE: 04/08/09 CHECKED BY: MSW