CONTRACT NO. 89477

F.A.S. RTE.	SECTION	COUNTY	TOTAL SHEETS	SHEET NO.
358	86-00075-00-AS	WOODFORD	74	40
STA.		TO STA.		
FED. ROAD DIST. NO.	ILLINOIS	FED. AID PROJECT		

SHEET NO. C6

OF 9 SHEETS

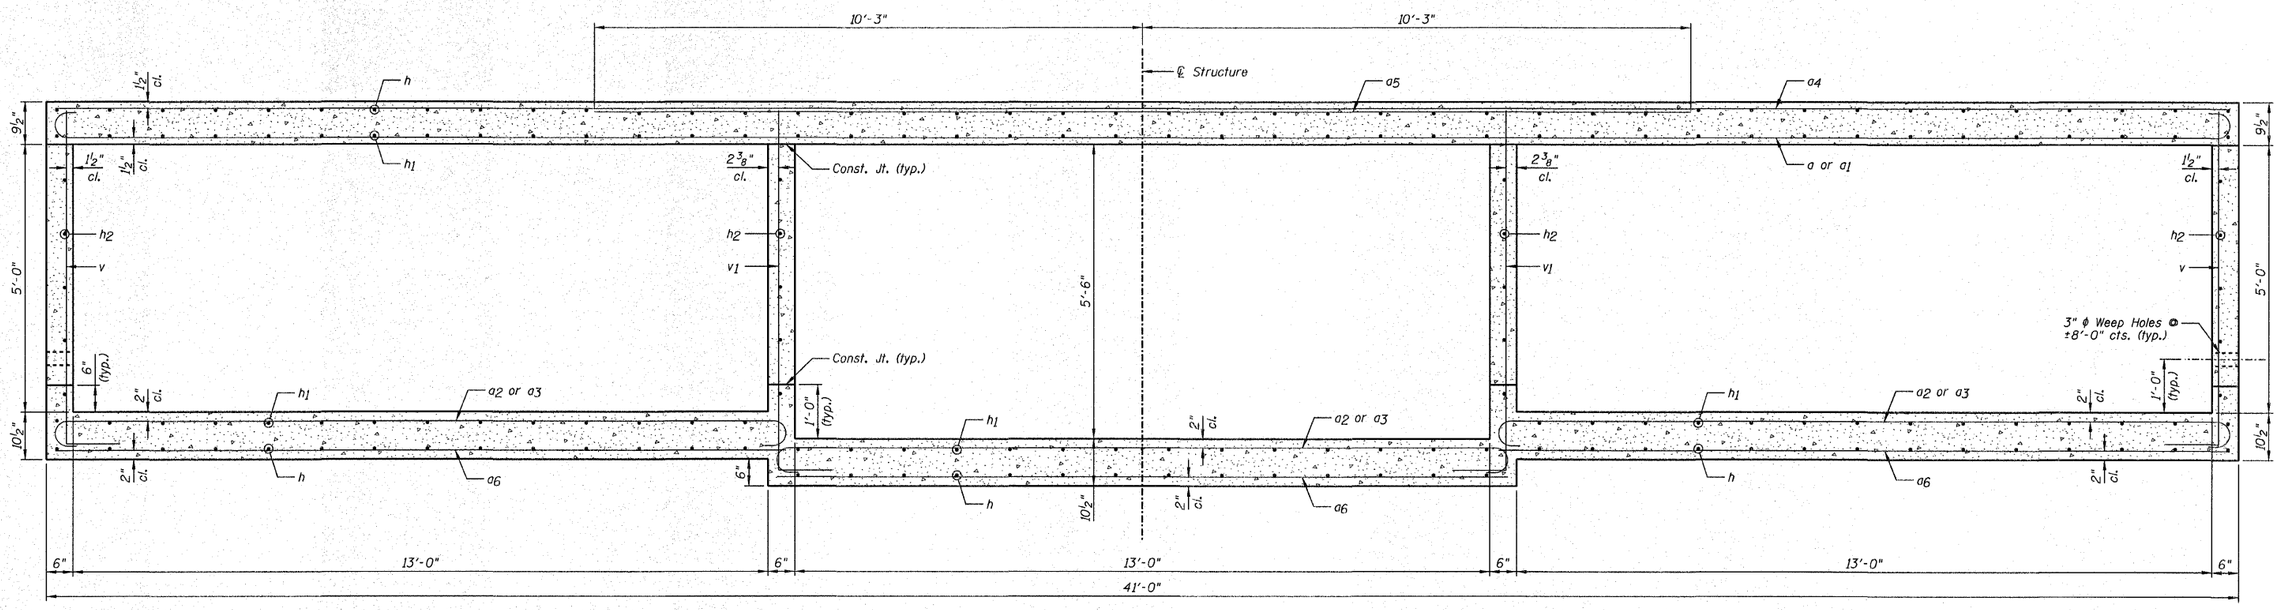

CROSS SECTION (SECTION F-F)

NOTES:

1.) Work this sheet with Sheets C1-C5.
2.) For Bill of Material, see Sheet C2.
3.) For bar lap length, see the General Notes on Sheet C2.

REVISIONS	
NAME	DATE

CROSS SECTION

F.A.S. 358 (C.H. 1) OVER UNNAMED TRIBUTARY TO RICHLAND CREEK
SECTION 86-00075-00-AS
WOODFORD COUNTY
STATION 273+80.00 STRUCTURE NO. 102-5034

DESIGNED BY: BJR DRAWN BY: DJM
DATE: 04/08/09 CHECKED BY: MSW/JML

FARNSWORTH GROUP, INC. CONSULTING ENGINEERS - 2709 MCGRAW DRIVE BLOOMINGTON, ILLINOIS 61704 (309) 663-8435 / (309) 663-1571 FAX

24-8108