CONTRACT NO. 91380

MFT SECTION 05-00333-00-BT

STREET CROSS SECTIONS

SCALE: H 1" =5' V 1" =5'

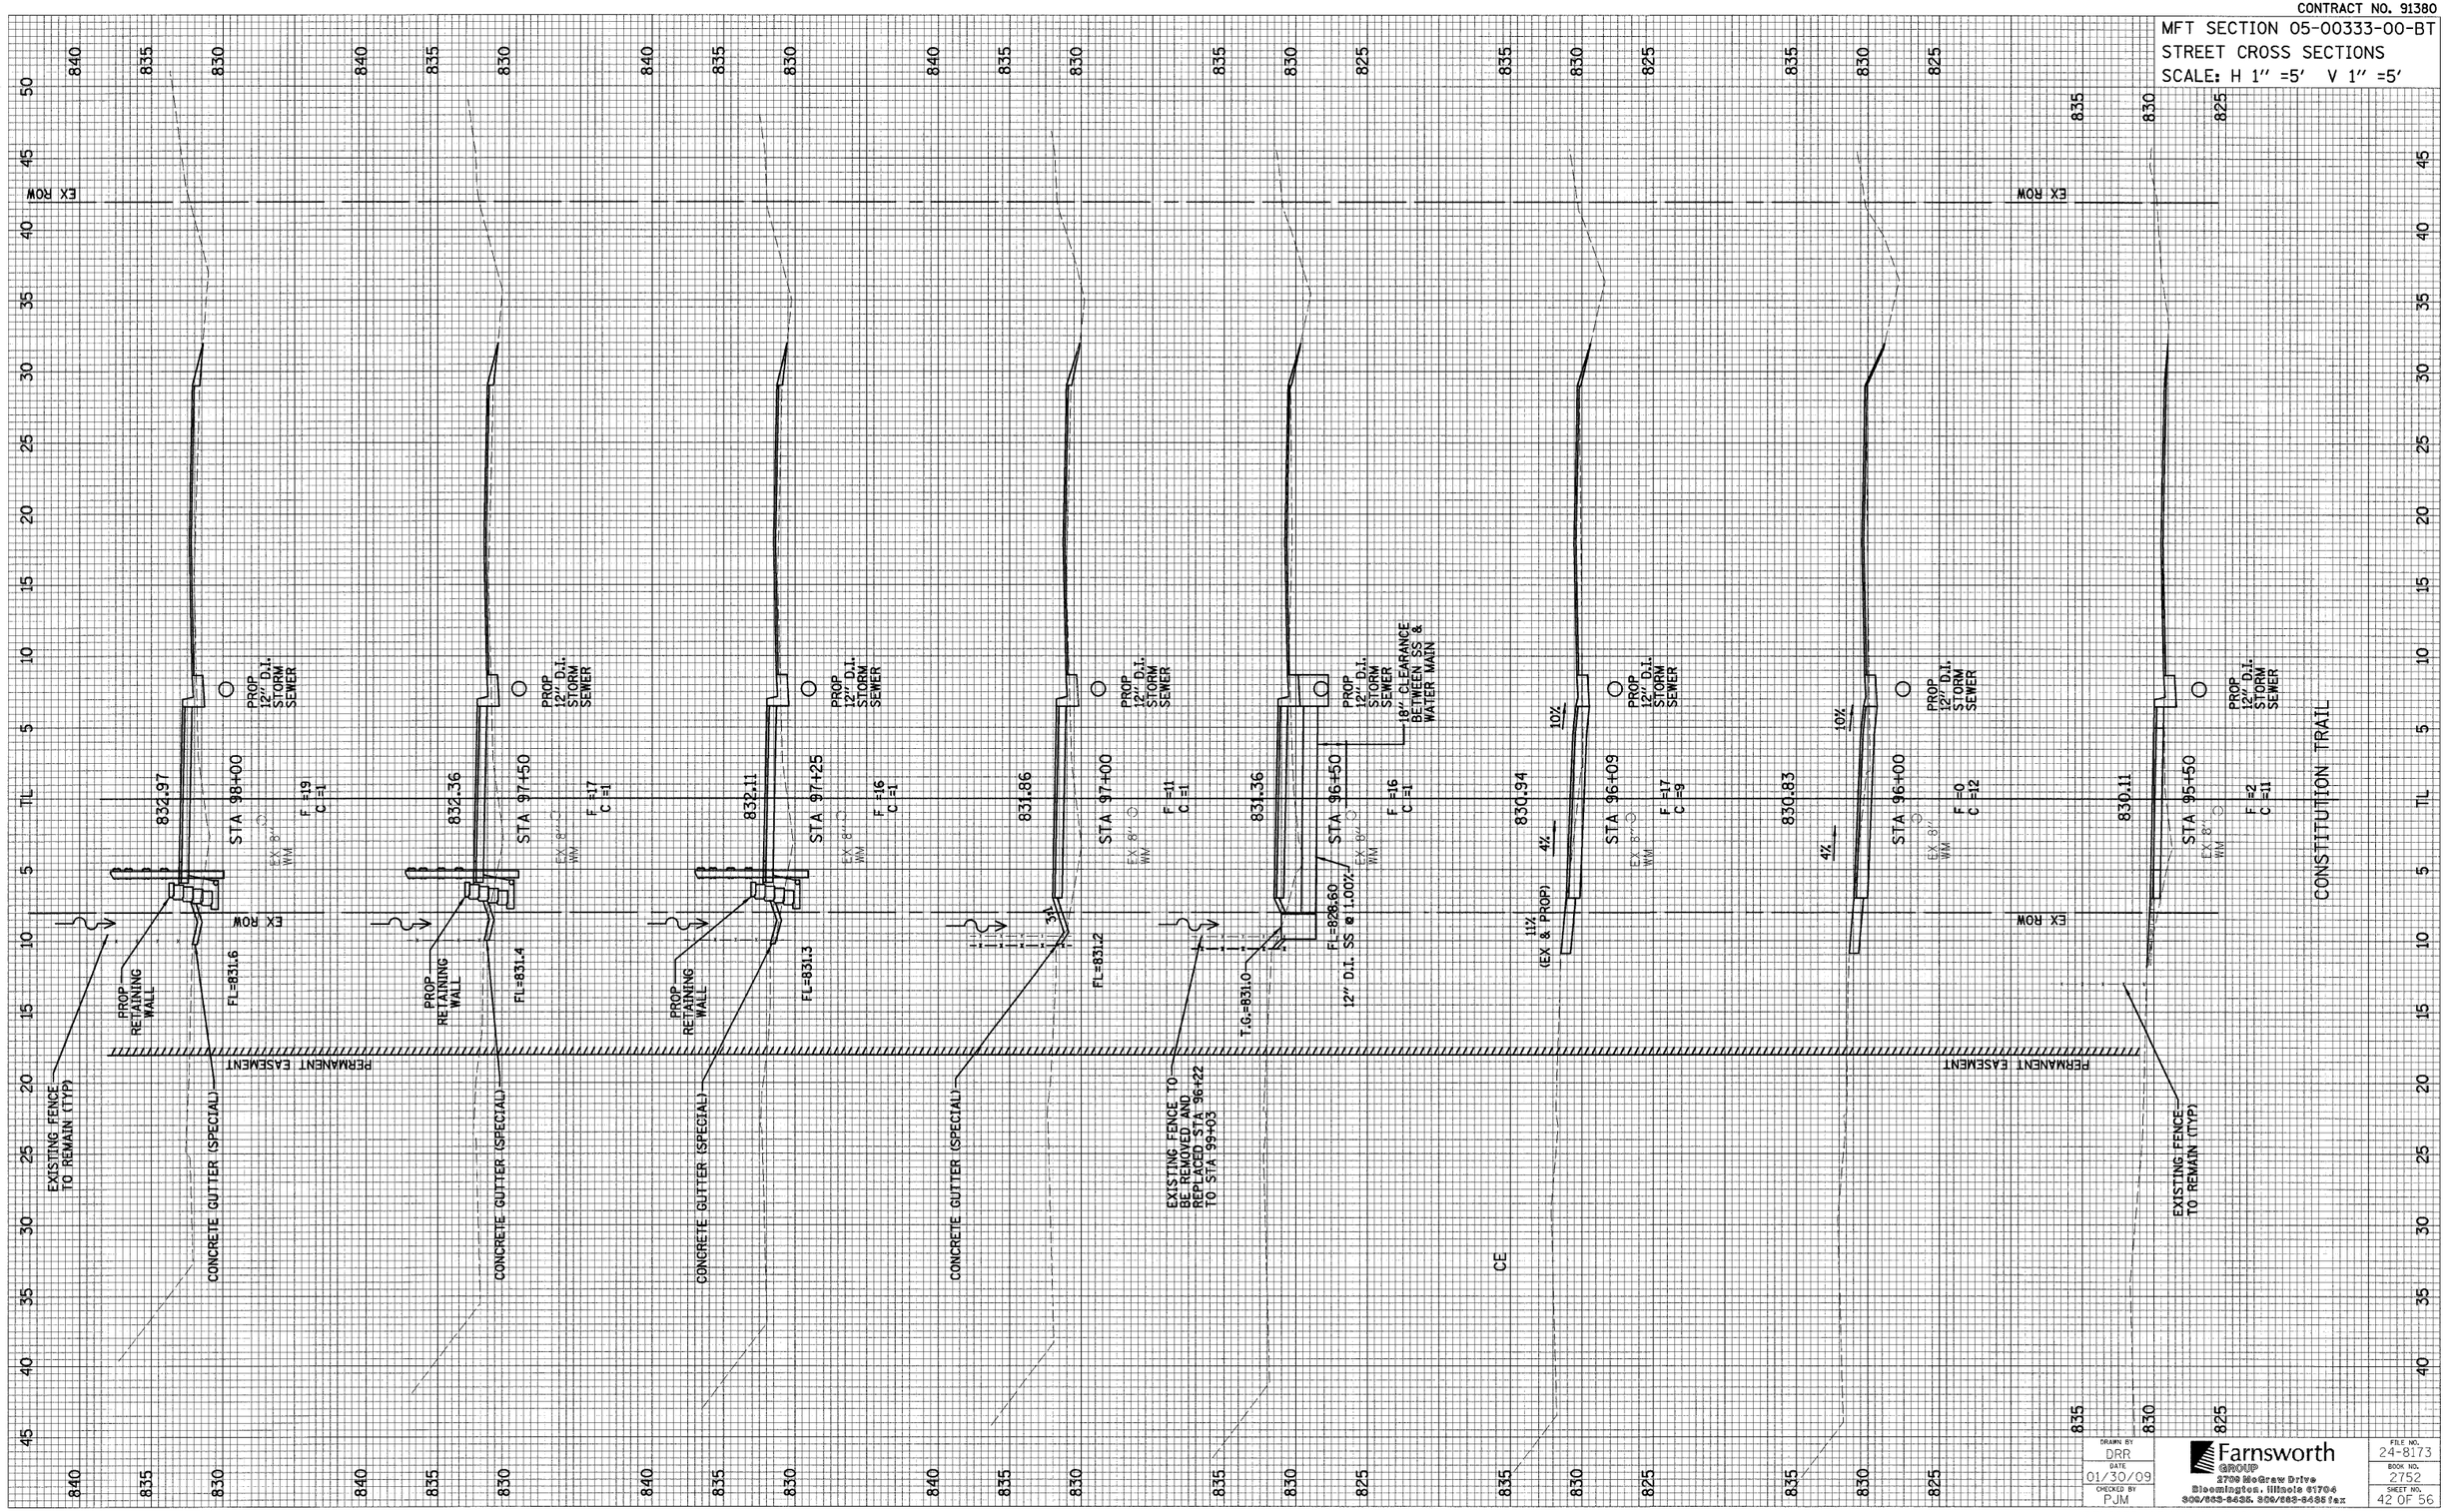

DRAWN BY	DRR
DATE	01/30/09
CHECKED BY	PJM

Farnsworth GROUP
2709 McGraw Drive
Bloomington, Illinois 61704
309/663-8435 309/663-8436 fax

FILE NO.	24-8173
BOOK NO.	2752
SHEET NO.	42 OF 56

REVISED 03/08/09 DRR