• SEE TYPICAL SECTION SHEET FOR THE CONSTRUCTION LIMIT BY AGREEMENT LOCATION.

SECTION 11, TOWNSHIP 26N, RANGE 4E, 3RD PM

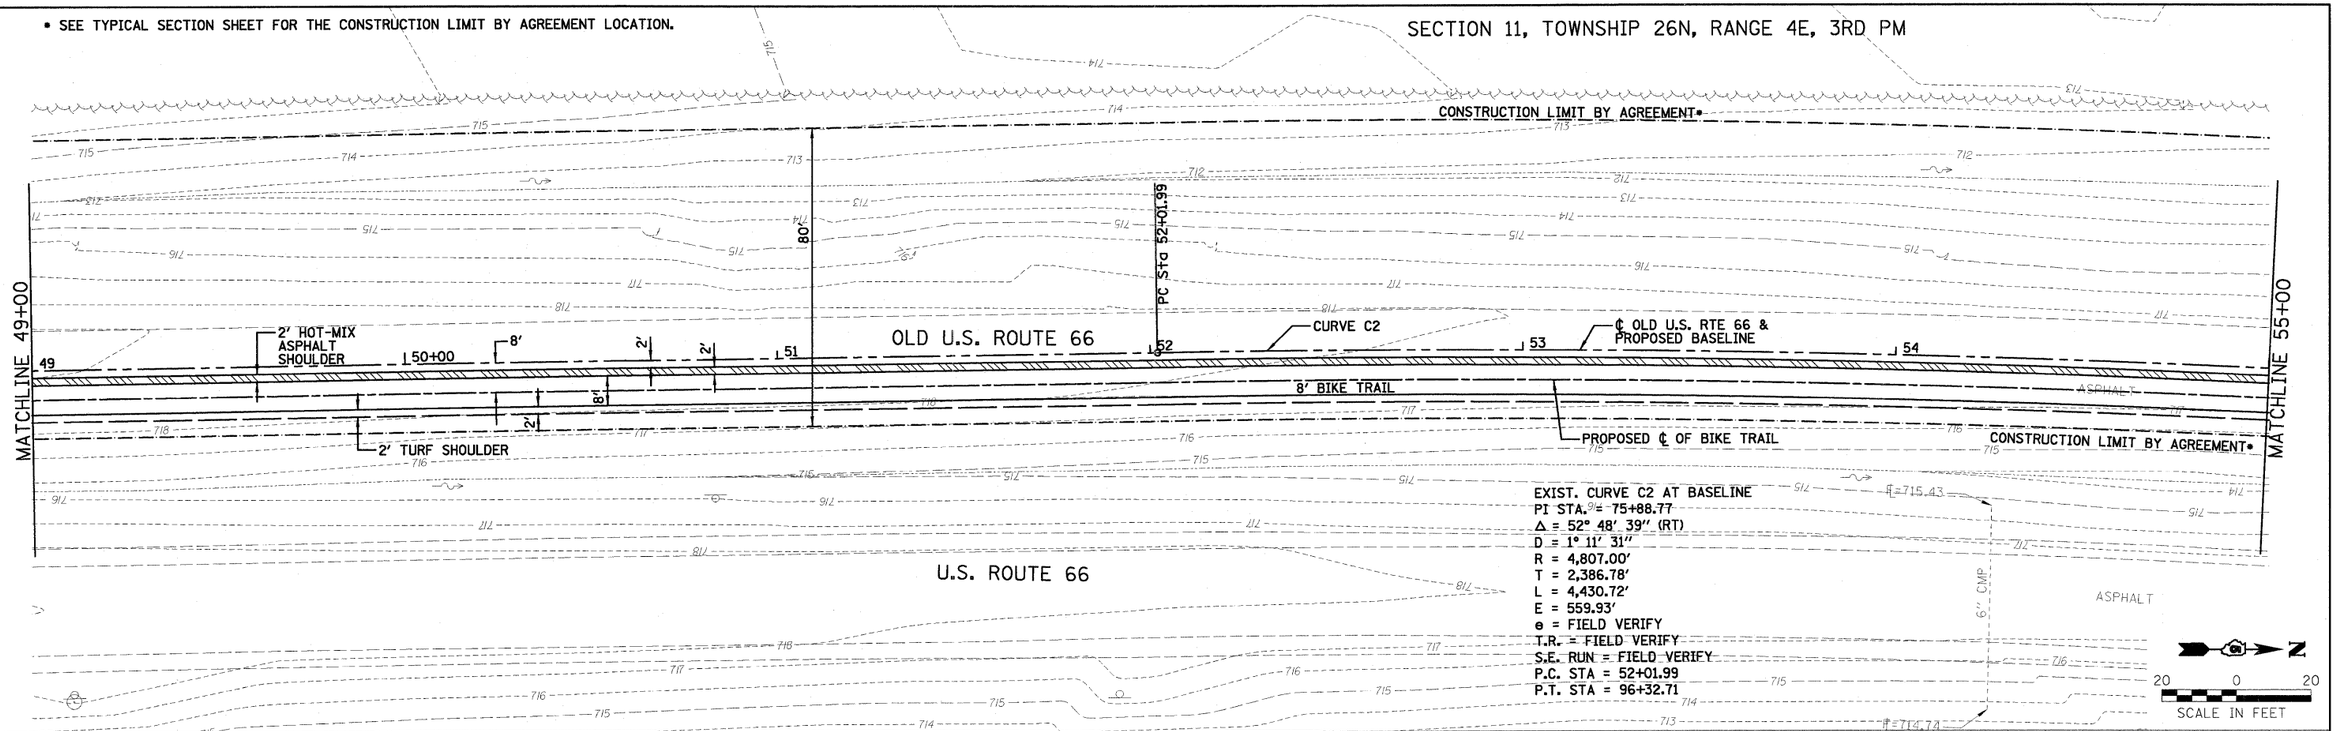

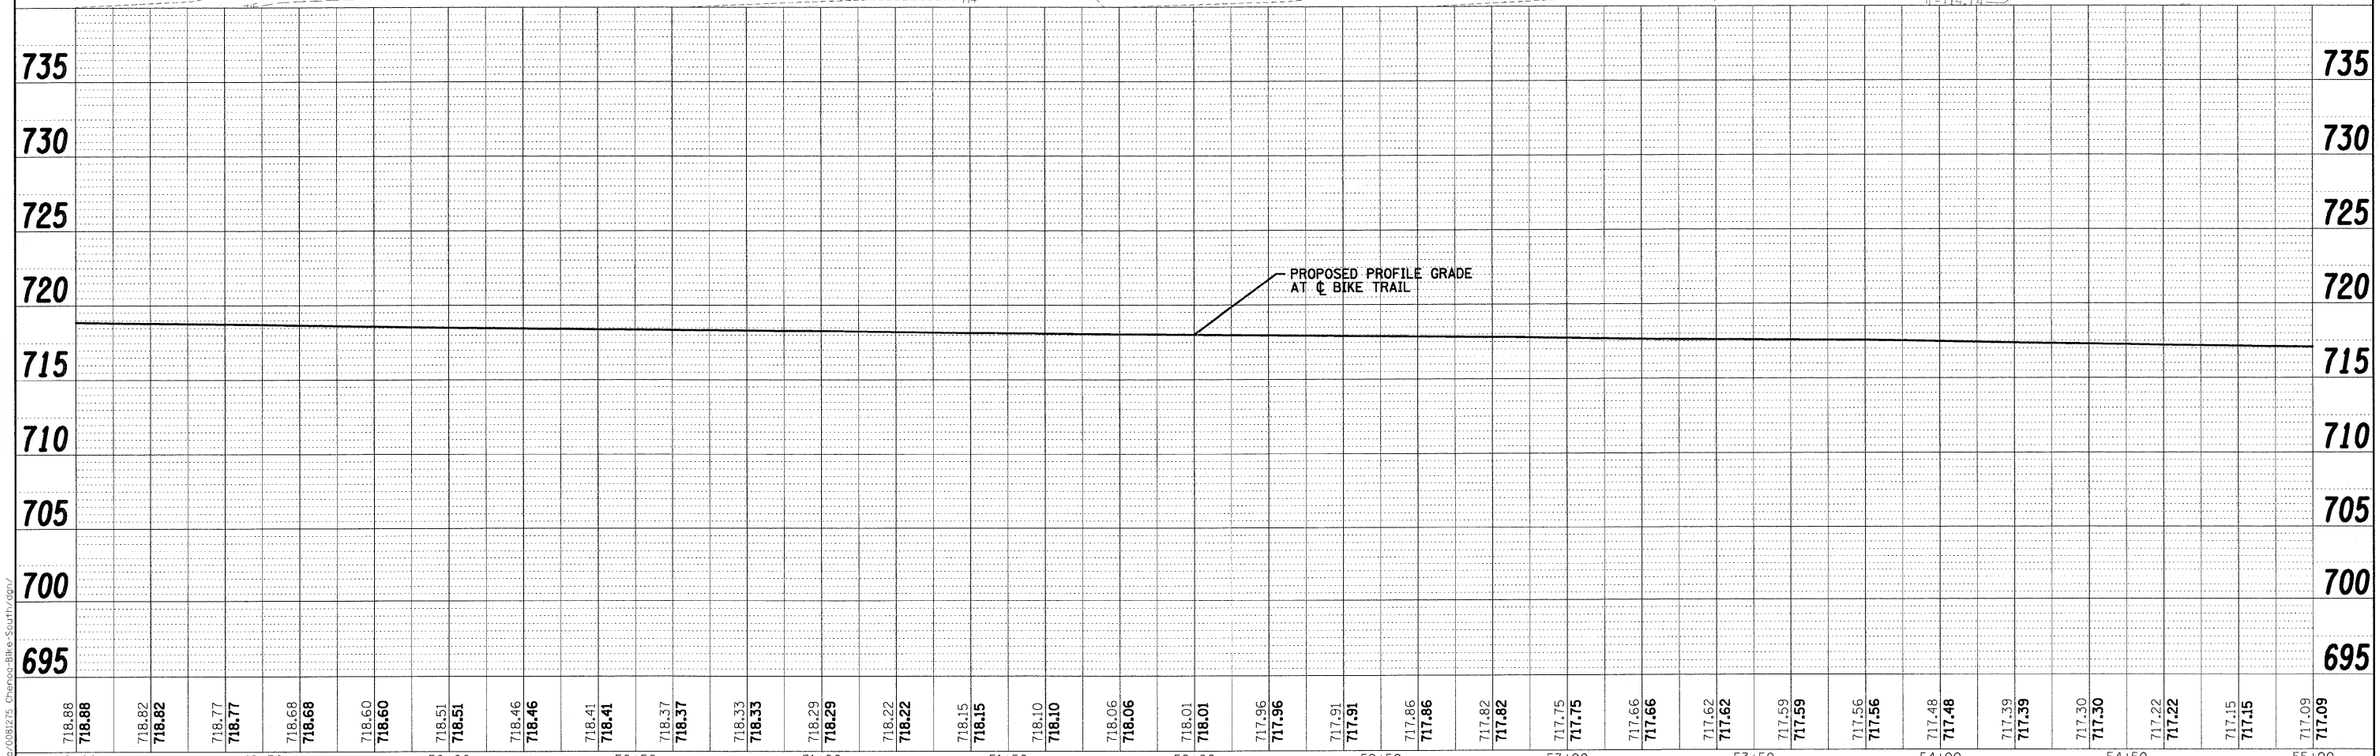

PLAN: SURVEYED, PLOTTED, GRADES CHECKED, R.O.W. CHECKED, STRUCTURE NO(S) ASSIGNED, CADD FILE NAME, NOTE BOOK, NO., BY, DATE

PROFILE: SURVEYED, PLOTTED, GRADES CHECKED, R.O.W. CHECKED, STRUCTURE NO(S) ASSIGNED, CADD FILE NAME, NOTE BOOK, NO., BY, DATE

FILE NAME = $FILEL$	USER NAME = $USER$	DESIGNED - DWR	REVISED -
		DRAWN - AJD/JTC	REVISED -
	PLOT SCALE = $SCALE$	CHECKED - ERB	REVISED -
	PLOT DATE = $DATE$	DATE - 03/27/09	REVISED -

STATE OF ILLINOIS
DEPARTMENT OF TRANSPORTATION

BIKE TRAIL PLAN AND PROFILE

SCALE: 1" = 20' | SHEET NO. OF SHEETS | STA. 49+00 TO STA. 55+00

F.A. RTE.	SECTION	COUNTY	TOTAL SHEETS	SHEET NO.
	06-00025-01-BT	McLEAN	36	12
		CONTRACT NO. 91410		
FED. ROAD DIST. NO.	ILLINOIS	FED. AID PROJECT		

Farnsworth GROUP
2709 McGRAW DRIVE, BLOOMINGTON, ILLINOIS 61704
(309)663-8435 / (309)663-1571 FAX
www.f-w.com

p:/City of Chenoa/008276 Chenoa-Bike-South/dgn/