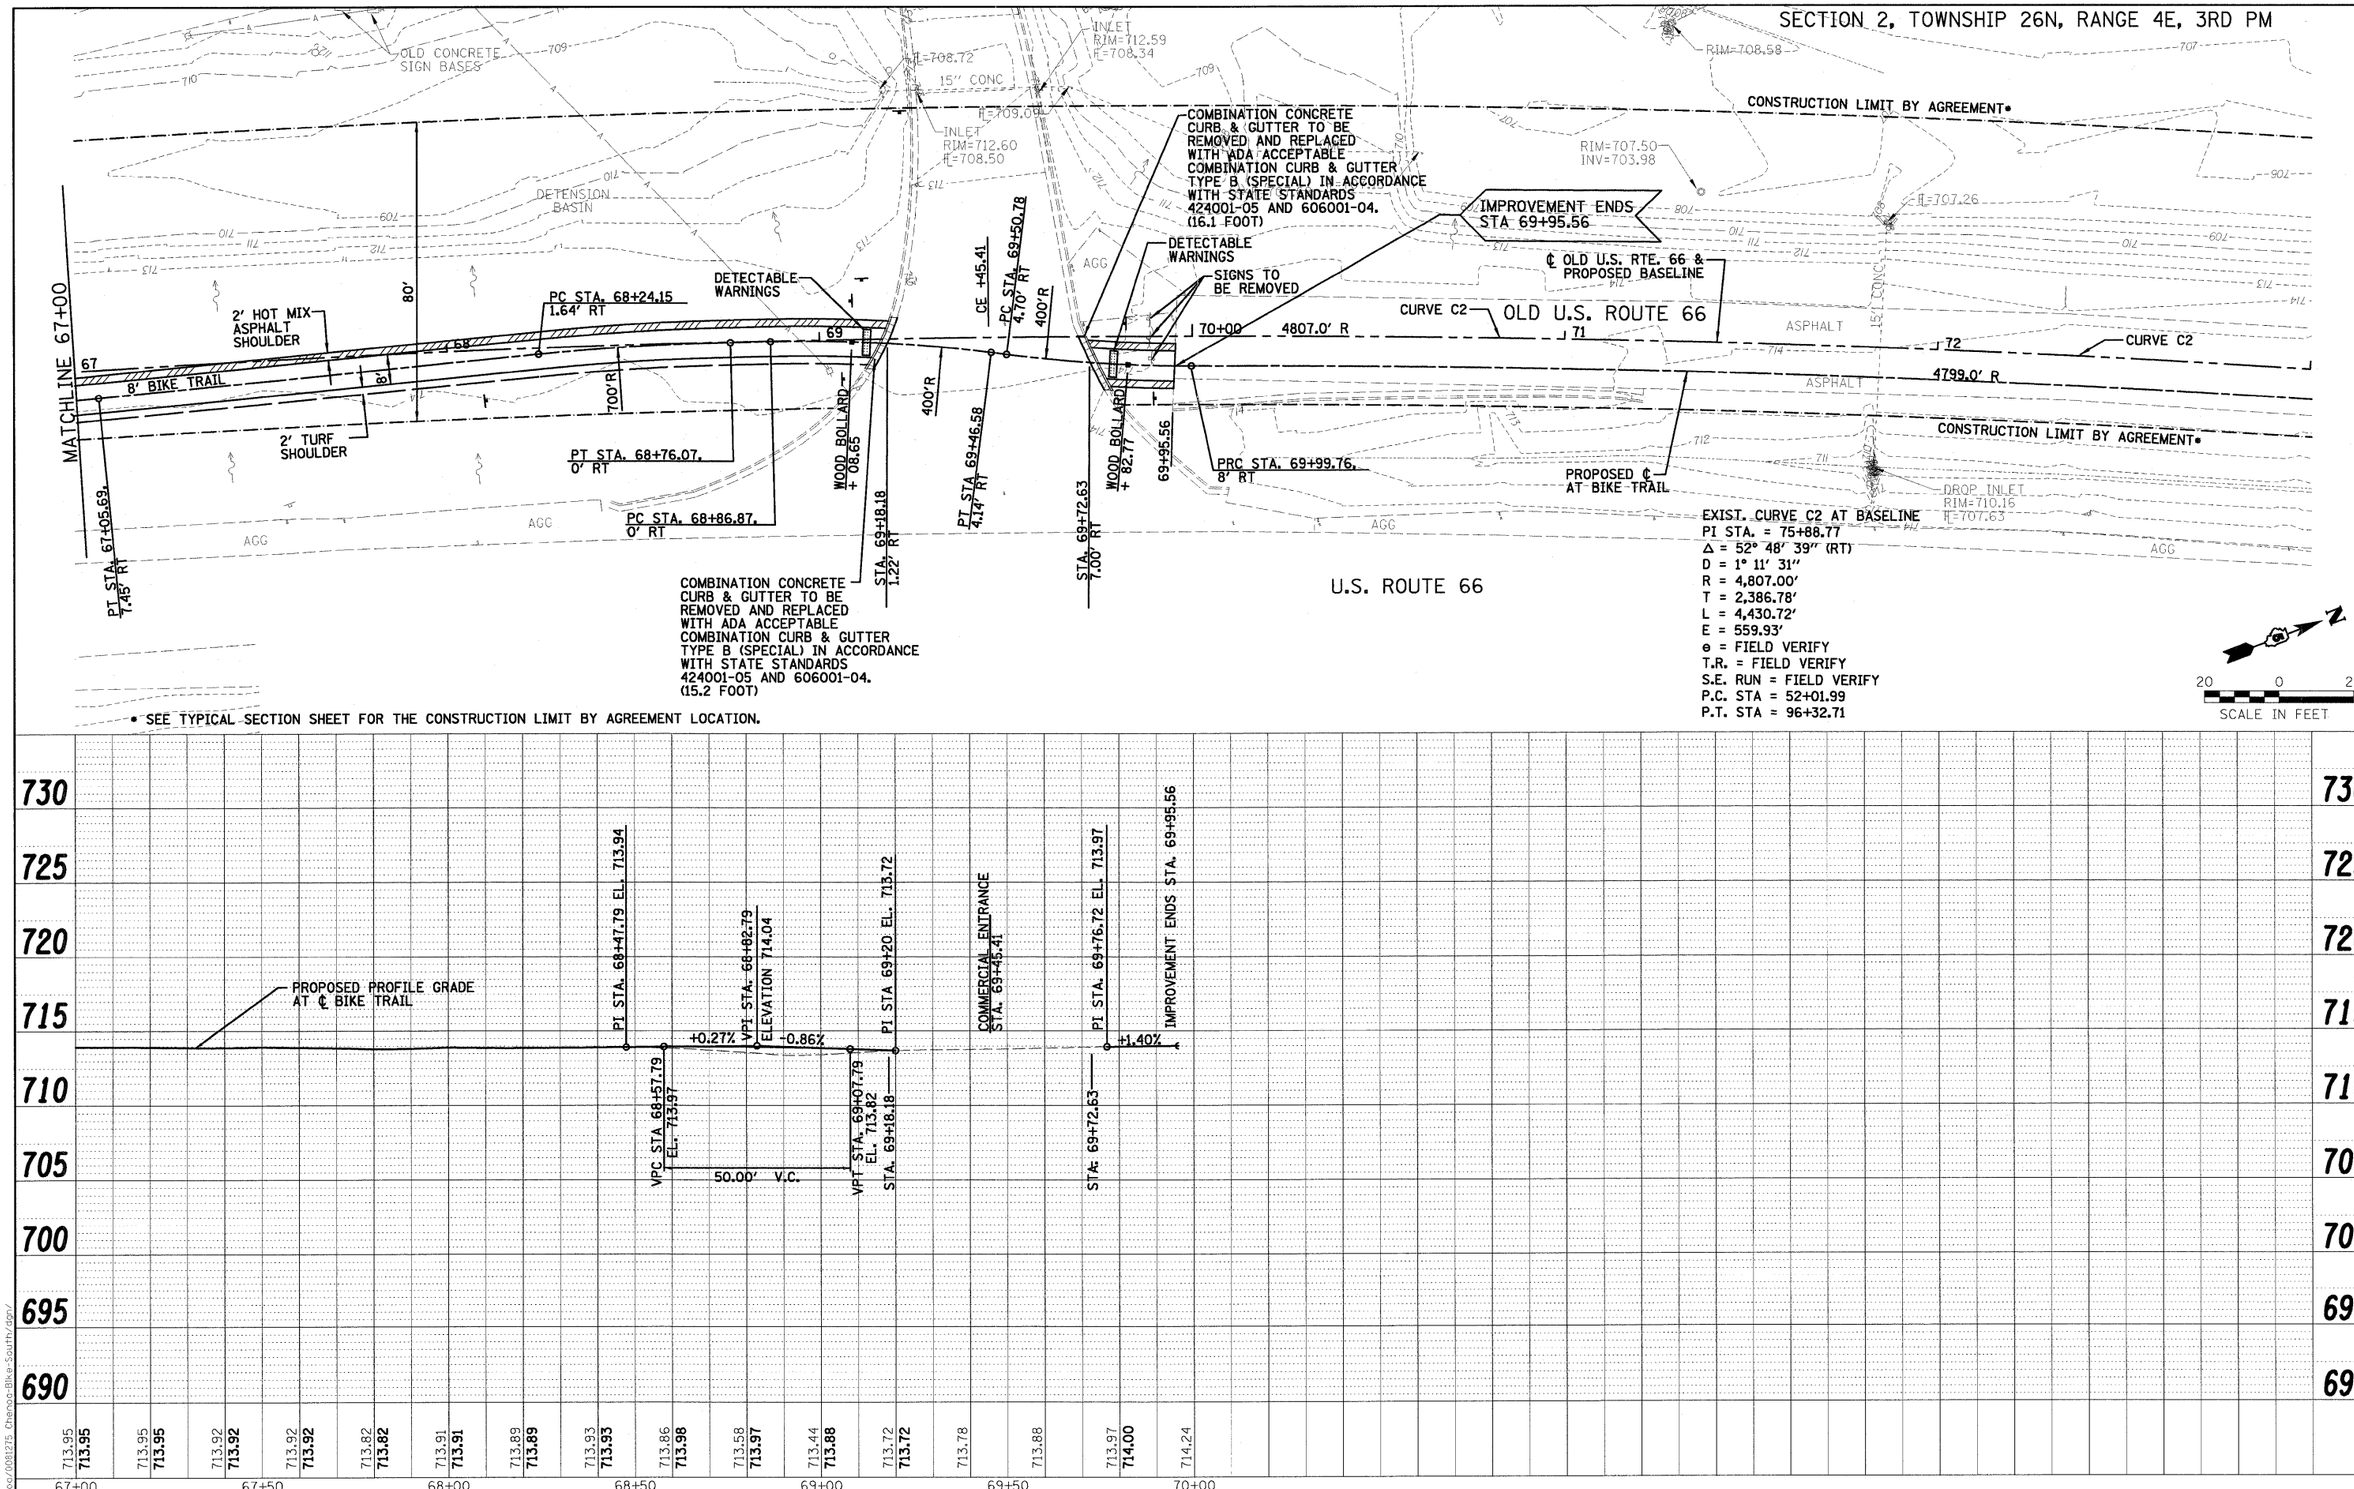

FILE NAME = $FILEL$	USER NAME = $USER$	DESIGNED - DWR	REVISED -	STATE OF ILLINOIS DEPARTMENT OF TRANSPORTATION	BIKE TRAIL PLAN AND PROFILE
		DRAWN - AJD/JTC	REVISED -		
	PLOT SCALE = $SCALE$	CHECKED - ERB	REVISED -		
	PLOT DATE = $DATE$	DATE - 03/27/09	REVISED -		SCALE: 1" = 20' SHEET NO. OF SHEETS STA. 67+00 TO STA. 73+00

F.A. RTE.	SECTION	COUNTY	TOTAL SHEETS	SHEET NO.
	06-00025-01-BT	McLEAN	36	15
		CONTRACT NO. 91410		
FED. ROAD DIST. NO.	ILLINOIS	FED. AID PROJECT		

Farnsworth GROUP 2709 McGRAW DRIVE, BLOOMINGTON, ILLINOIS 61704 (309)663-8435 / (309)663-1571 FAX www.f-w.com

PLAN: SURVEYED / PLOTTED / ALIGNMENT CHECKED / RT. OF WAY CHECKED / CADD FILE NAME / NOTE BOOK / NO. / BY / DATE

PROFILE: SURVEYED / PLOTTED / GRADES CHECKED / B.M. NOTED / STRUCTURE NOTATNS CHKD / NOTE BOOK / NO. / BY / DATE

p:/City of Chenoa/0081275 Chenoa-Bike-South/dgn/