E½, SEC 17, T18N, R3W, 3RD PM

ICG ILLINOIS LLC
VIPER MINE

COUNTRY VIEW, INC
C/O DUANE STEINER

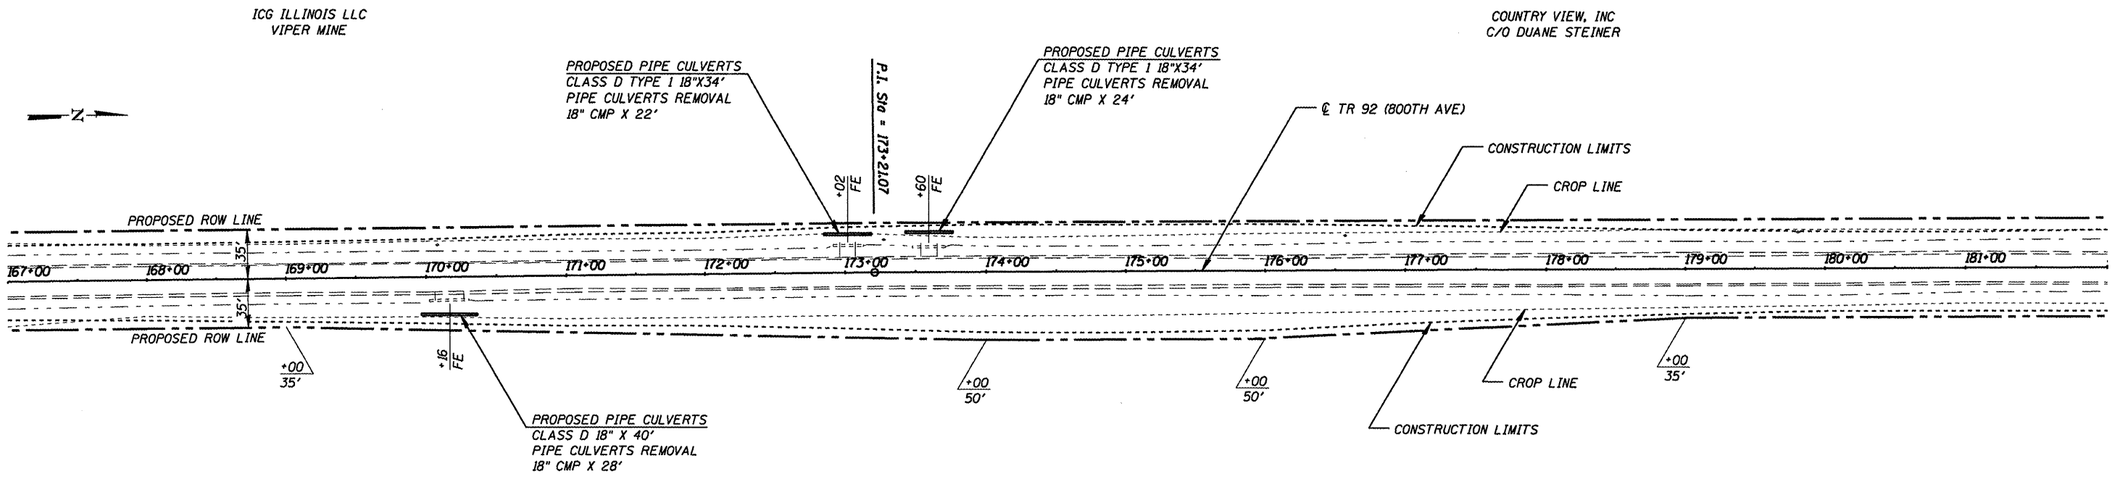

WILLIAM B. BATES

W½, SEC 16, T18N, R3W, 3RD PM

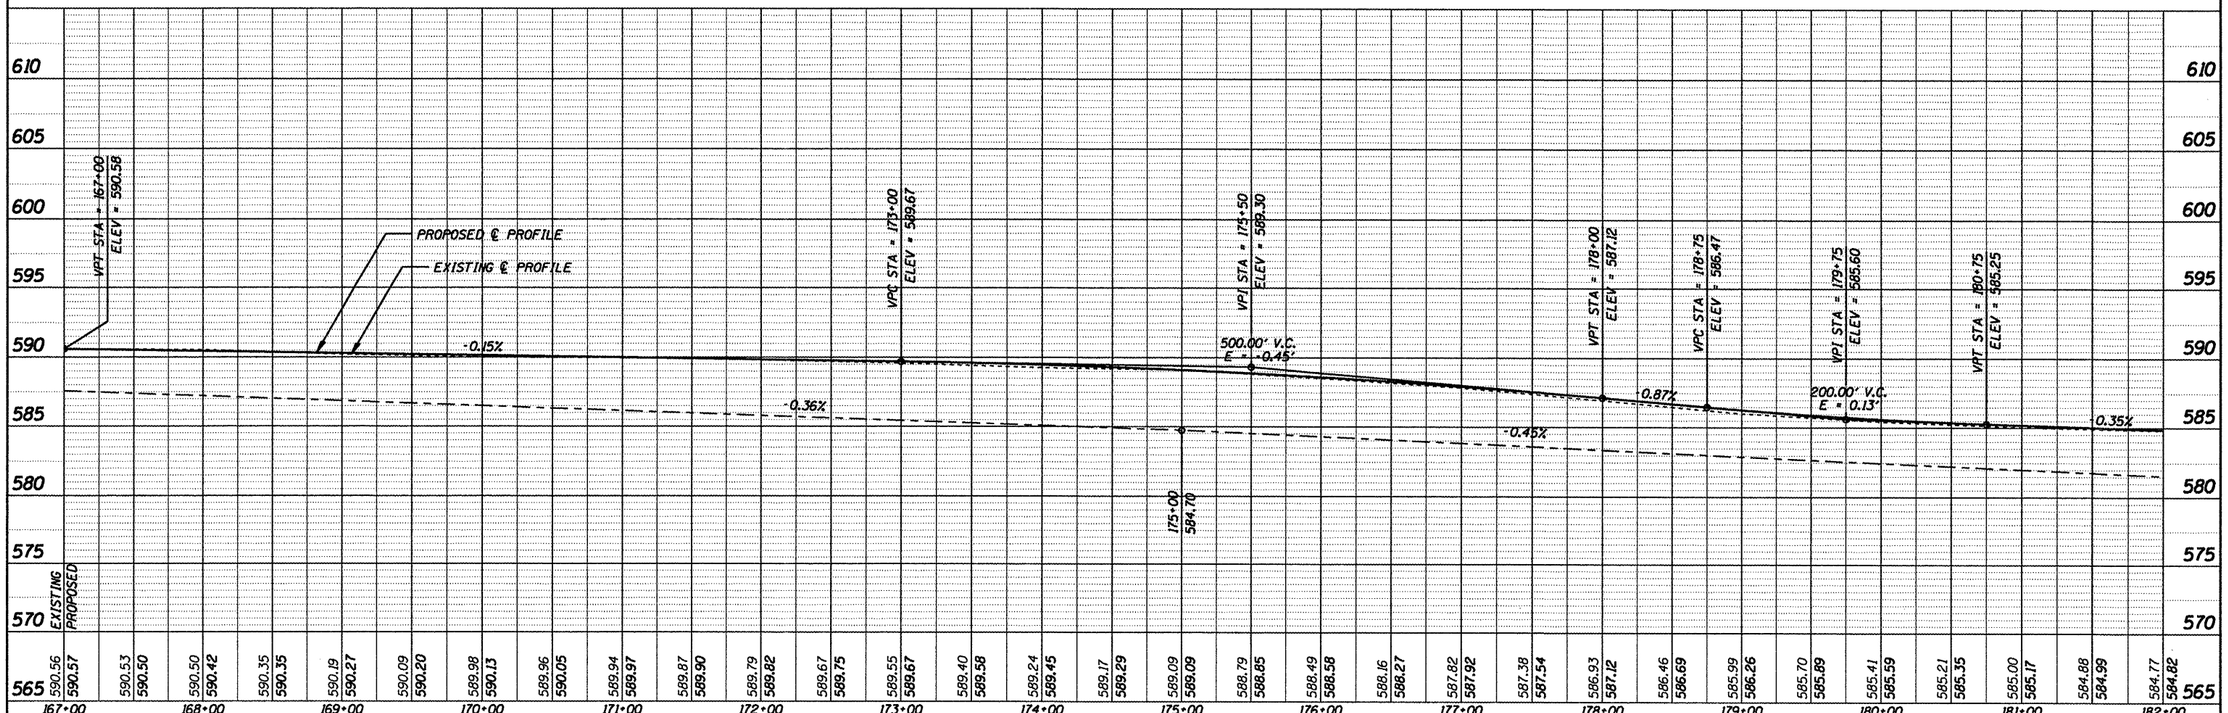

CUMMINS ENGINEERING CORPORATION	JOB = 2217	DESIGNED - NAK	REVISED -
	FILE NAME = 800ave.pp2.dgn	DRAWN - AJH	REVISED -
	PLOT SCALE = 100.0000 ' / IN.	CHECKED - NAK	REVISED -
	PLOT DATE = 1/20/2009	DATE - 11/03/2008	REVISED -

LOGAN COUNTY
CH 10, TR 199A, TR 92 IMPROVEMENTS

PLAN & PROFILE – 800TH AVE

STA. 167+00 TO STA. 182+00

F.A.S. RTE.	SECTION	COUNTY	TOTAL SHEETS	SHEET NO.
566	05-00113-00-WR	LOGAN	63	21
CH 10, TR 199A, TR 92		CONTRACT NO.		
FED. ROAD DIST. NO.	ILLINOIS	FED. AID PROJECT		

93482

PLAN: SURVEYED, DRAWN, ALIGNMENT CHECKED, NOTE BOOK, NO. ____, BY, DATE

PROFILE: SURVEYED, DRAWN, GRADES CHECKED, NOTE BOOK, STA. ____ TO STA. ____, NO. ____, BY, DATE, STRUCTURE NO(S) ____ CK'D