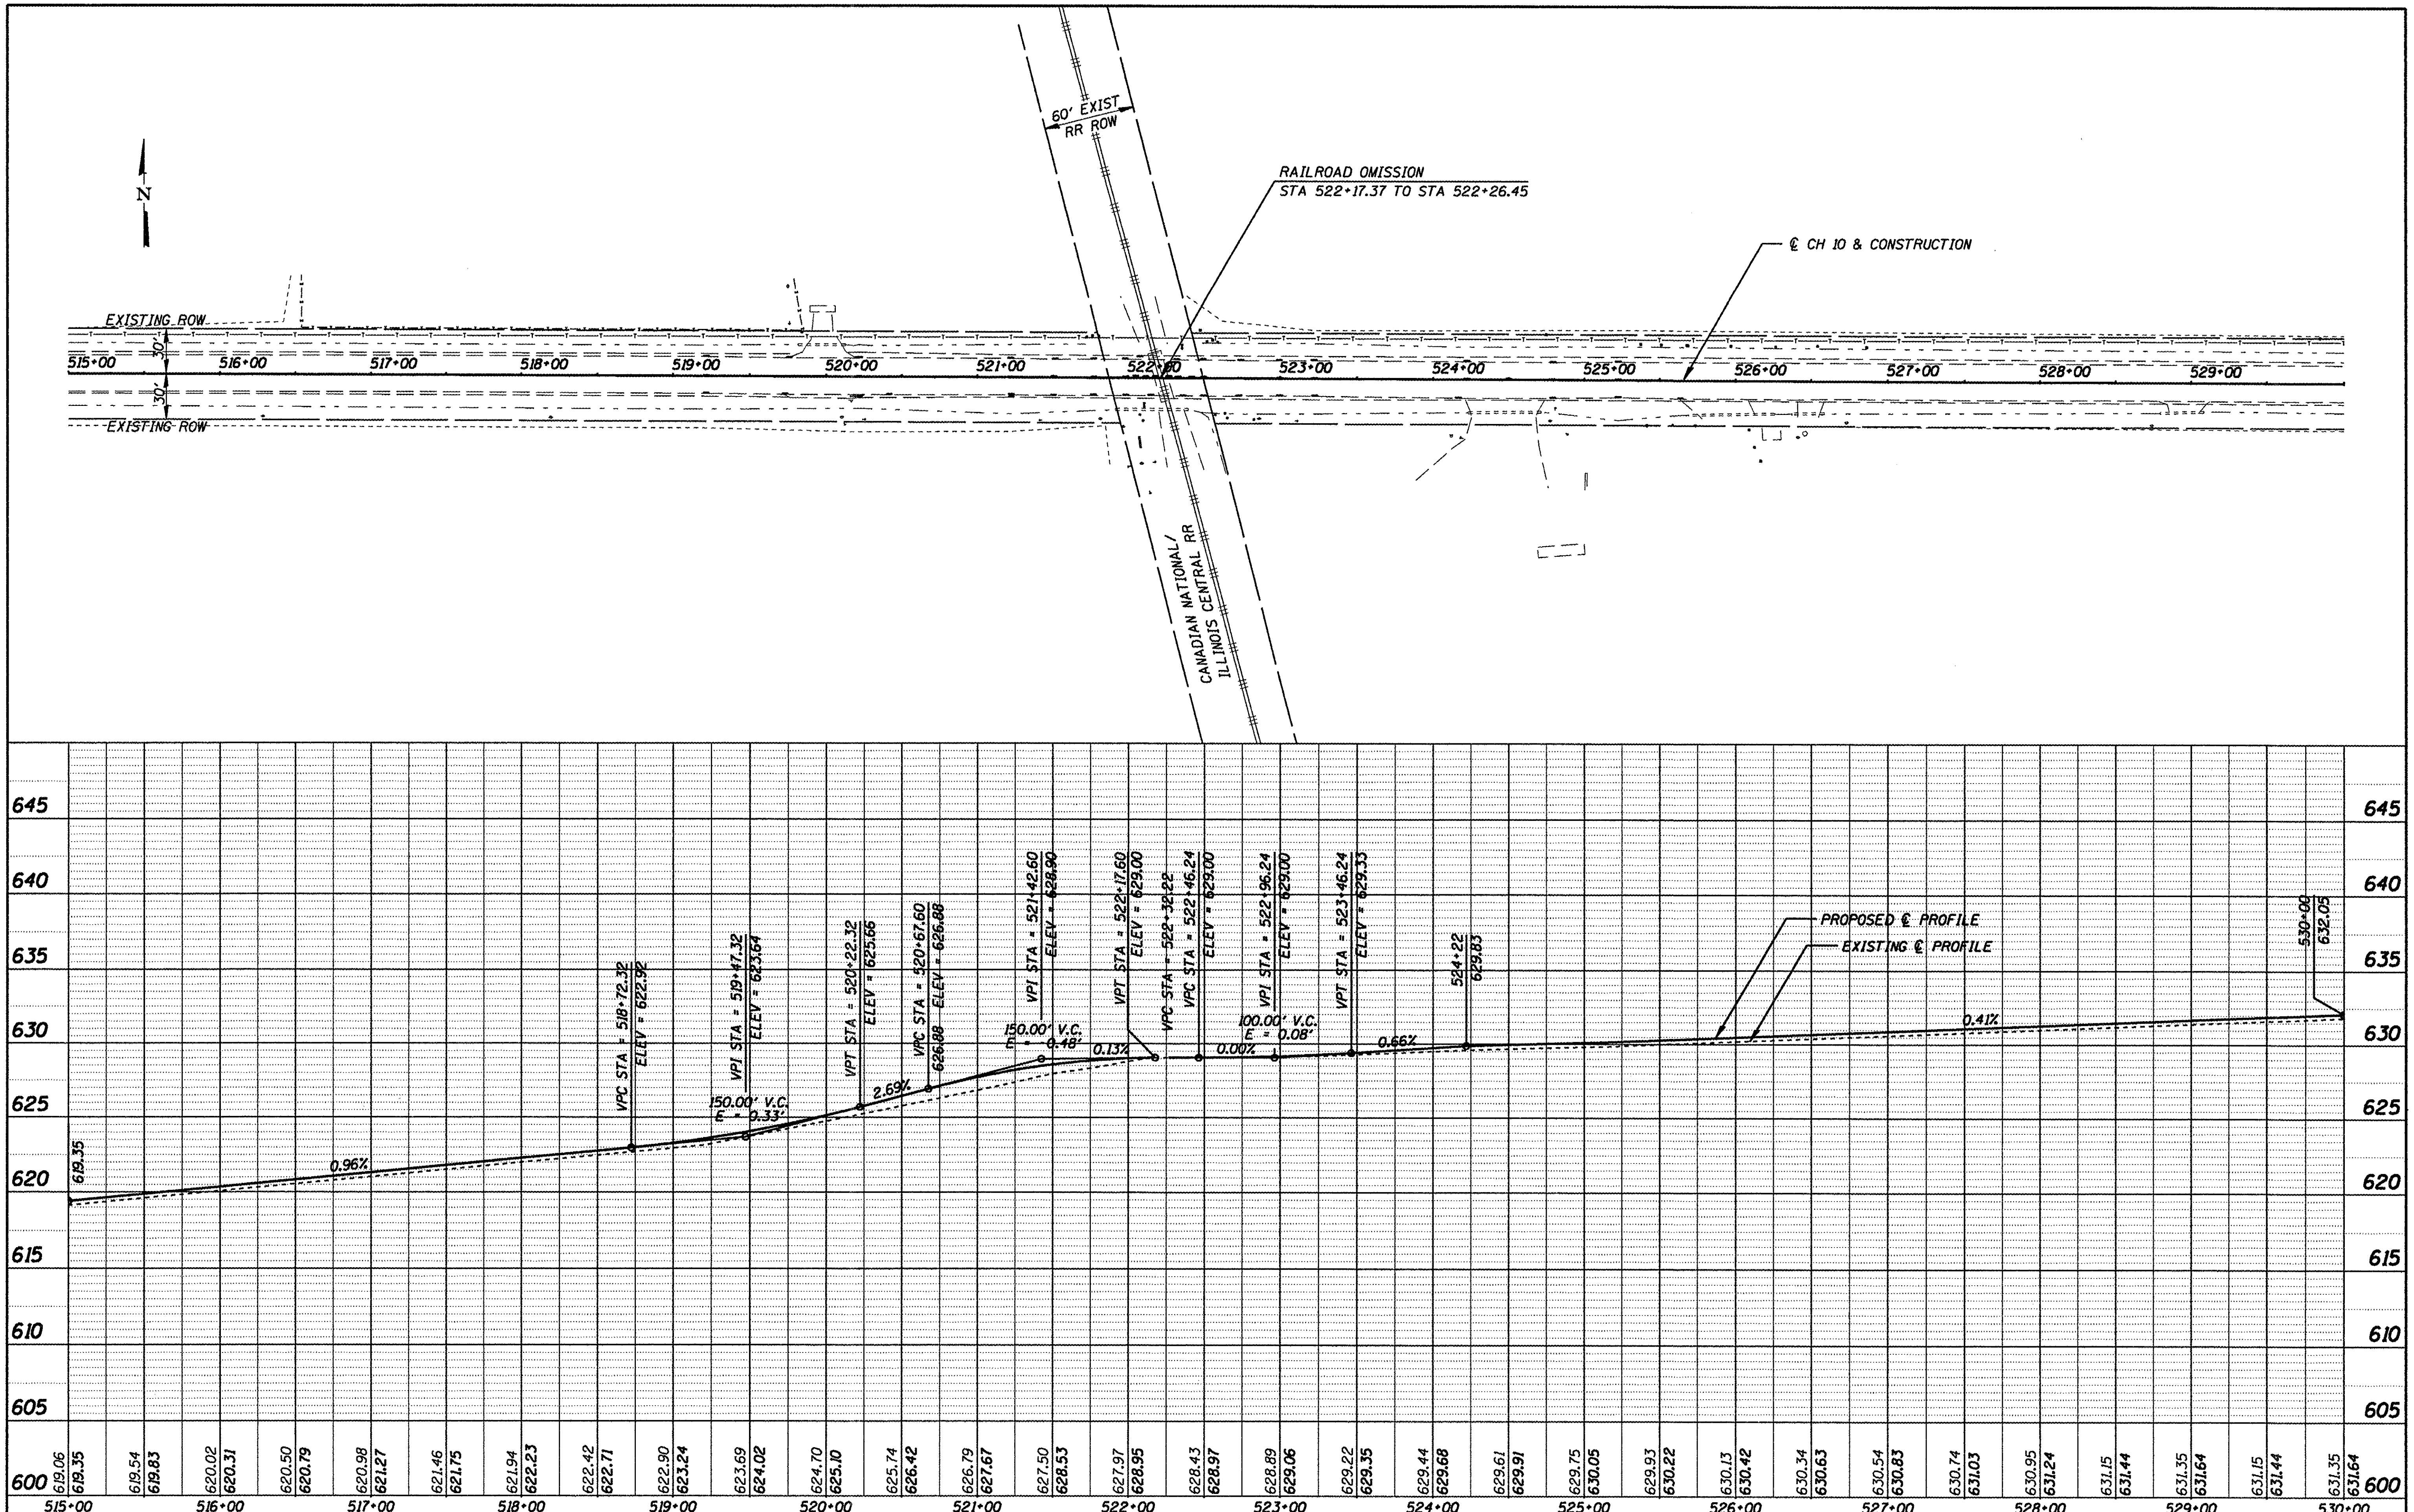

PLAN		BY	DATE
NOTE BOOK NO. ____	SURVEYED / PLOTTED / ALIGNMENT CHECKED / RT. OF WAY CHECKED / CADD FILE NAME		

PROFILE		BY	DATE
NOTE BOOK NO. ____	SURVEYED / PLOTTED / GRADES CHECKED / B.M. NOTED / STRUCTURE NOTAT'NS CH'KD		

CUMMINS ENGINEERING CORPORATION	JOB = 2217	DESIGNED - NAK	REVISED -	LOGAN COUNTY CH 10, TR 199A, TR 92 IMPROVEMENTS	PLAN & PROFILE – CH 10	
	FILE NAME = 2217p&p515.dgn	DRAWN - AJH	REVISED -			
	PLOT SCALE = 100.0000 ft / IN.	CHECKED - NAK	REVISED -			
	PLOT DATE = 1/20/2009	DATE - 11/7/2008	REVISED -		SCALE:	SHEET NO. OF SHEETS STA. TO STA.

F.A.S. RTE.	SECTION	COUNTY	TOTAL SHEETS	SHEET NO.
566	05-00113-00-WR	LOGAN	63	28
CH 10, TR 199A, TR 92		CONTRACT NO.		
FED. ROAD DIST. NO.	ILLINOIS FED. AID PROJECT	93482		