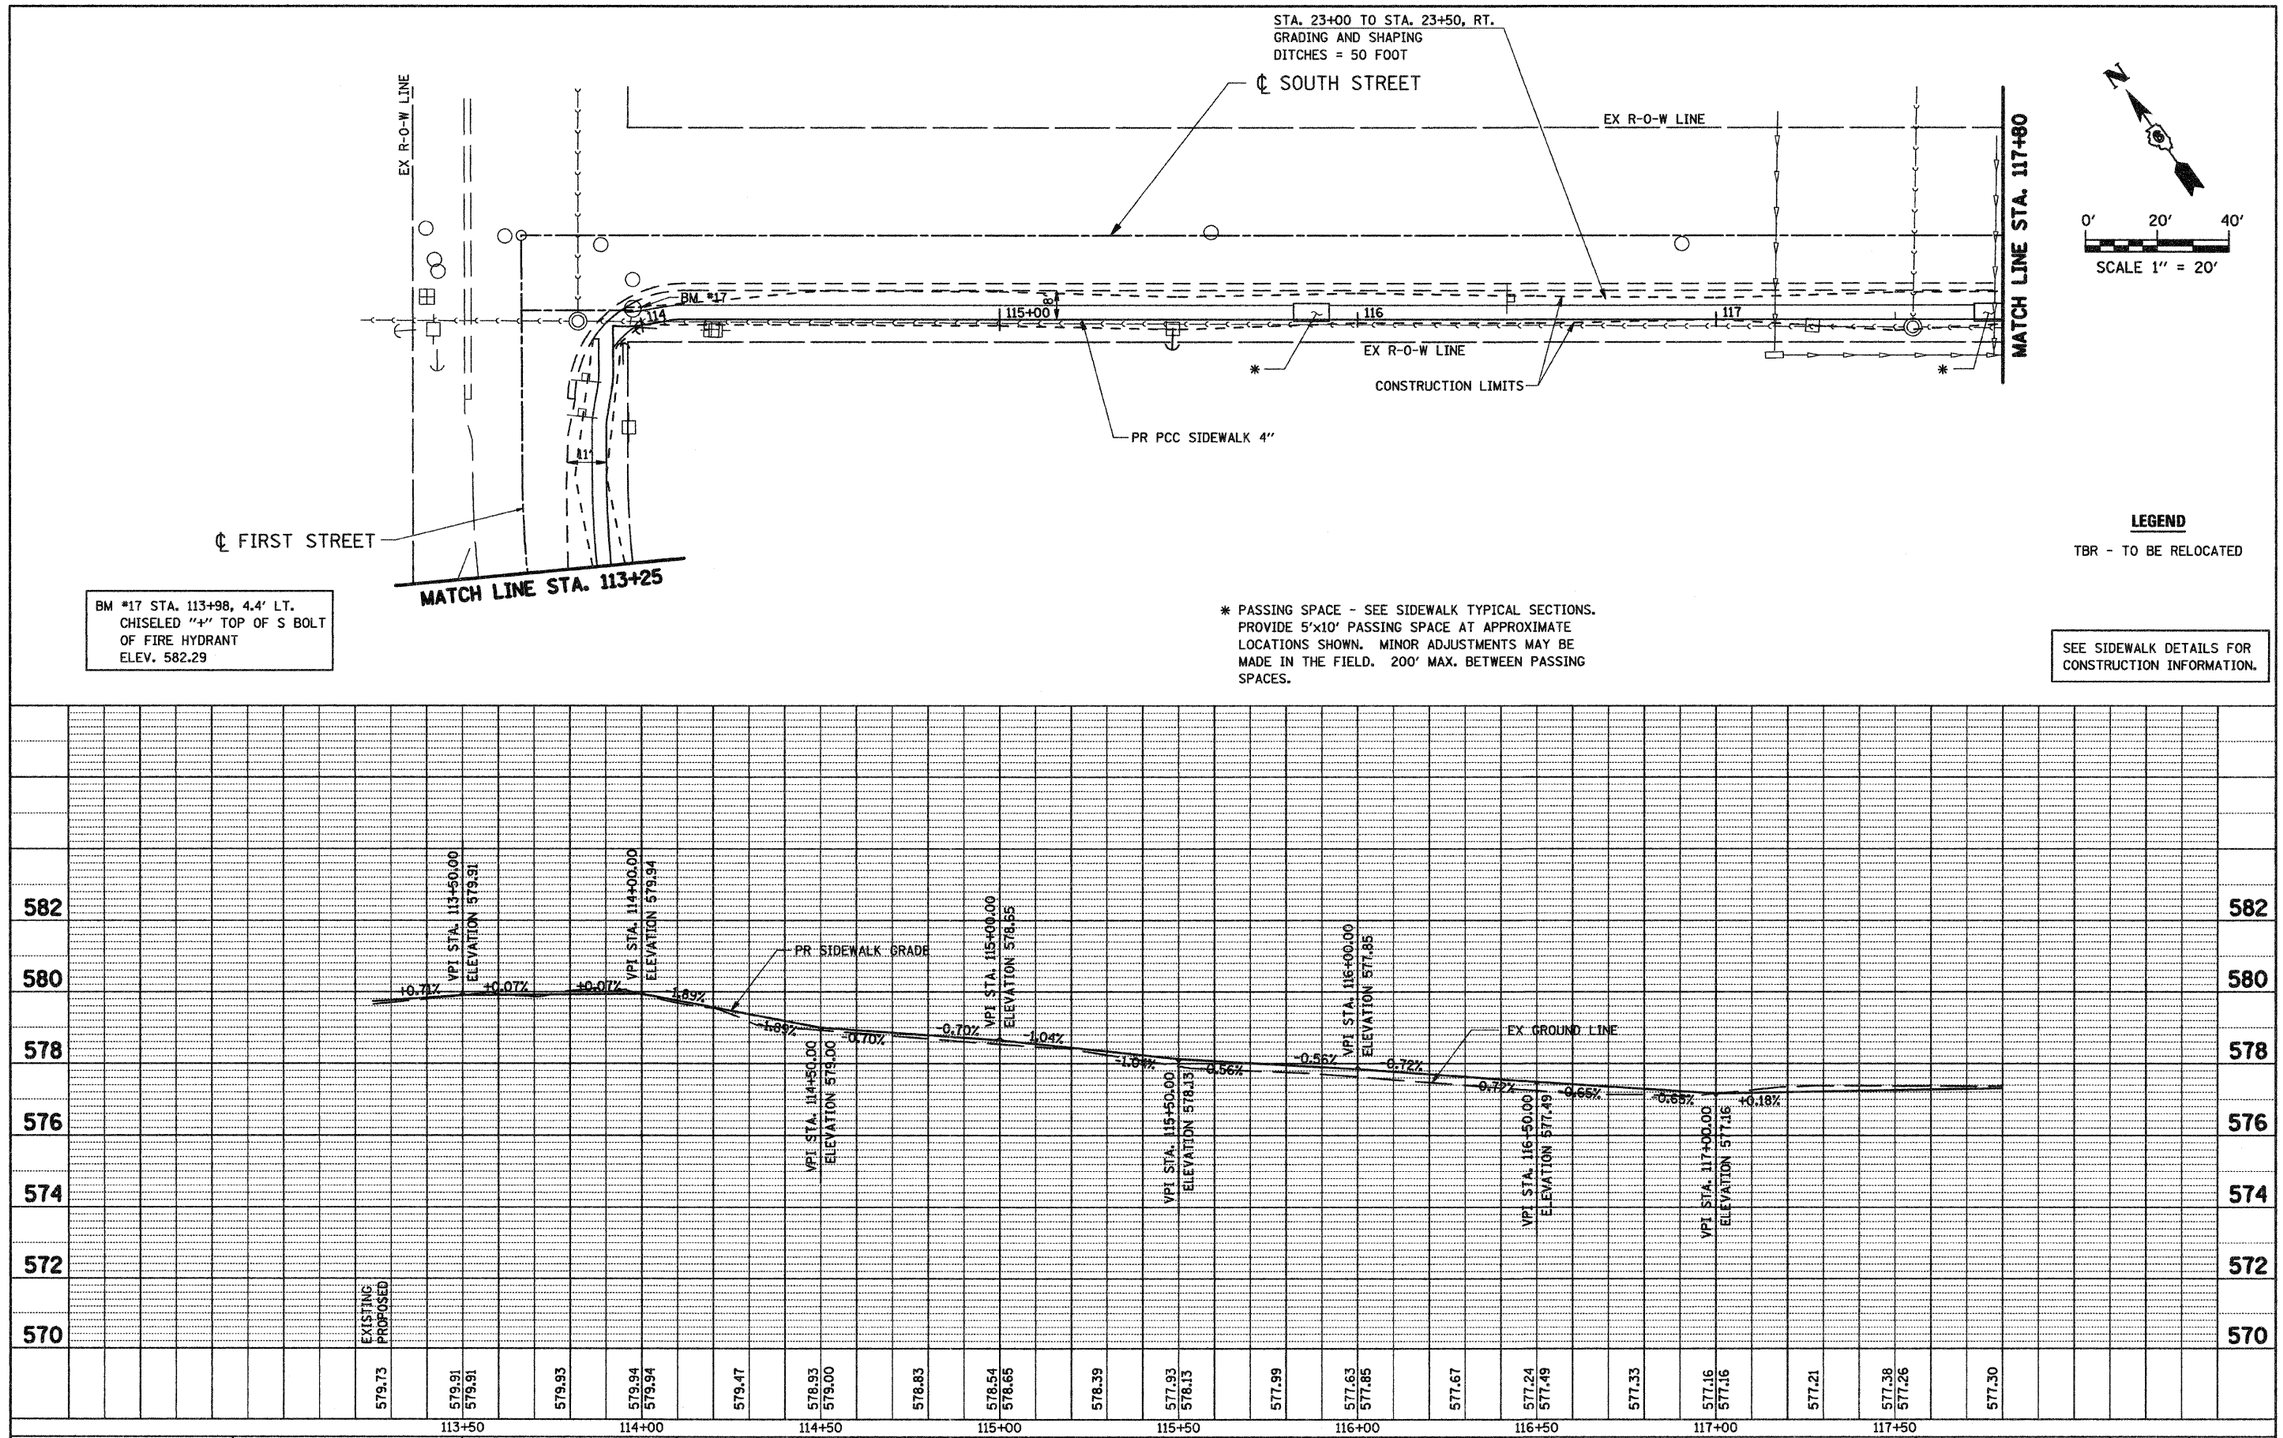

FILE NAME = G:\S07009-01\cad\1st-South\7009PP04.SHT	USER NAME = IE Consultants	DESIGNED -	REVISED -	STATE OF ILLINOIS DEPARTMENT OF TRANSPORTATION	FIRST / SOUTH STREET – PLAN & PROFILE STA 113+25 TO STA 117+80
		DRAWN -	REVISED -		
	PLOT SCALE = 20.0000 ' / IN.	CHECKED -	REVISED -		
	PLOT DATE = 2/13/2009	DATE -	REVISED -		SCALE: SHEET NO. OF SHEETS STA. TO STA.

F.A. RTE.	SECTION	COUNTY	TOTAL SHEETS	SHEET NO.
	08-00014-00-SW	SANGAMON	47	14
		CONTRACT NO. 93486		
FED. ROAD DIST. NO.	ILLINOIS	FED. AID PROJECT		