93487

COUNTY	ROUTE	SECTION	TOTAL SHEETS	SHEET NO.
ADAMS	FAS 596	08-00208-00-RS	12	4
STATION 230+00 TO STATION 260+00				
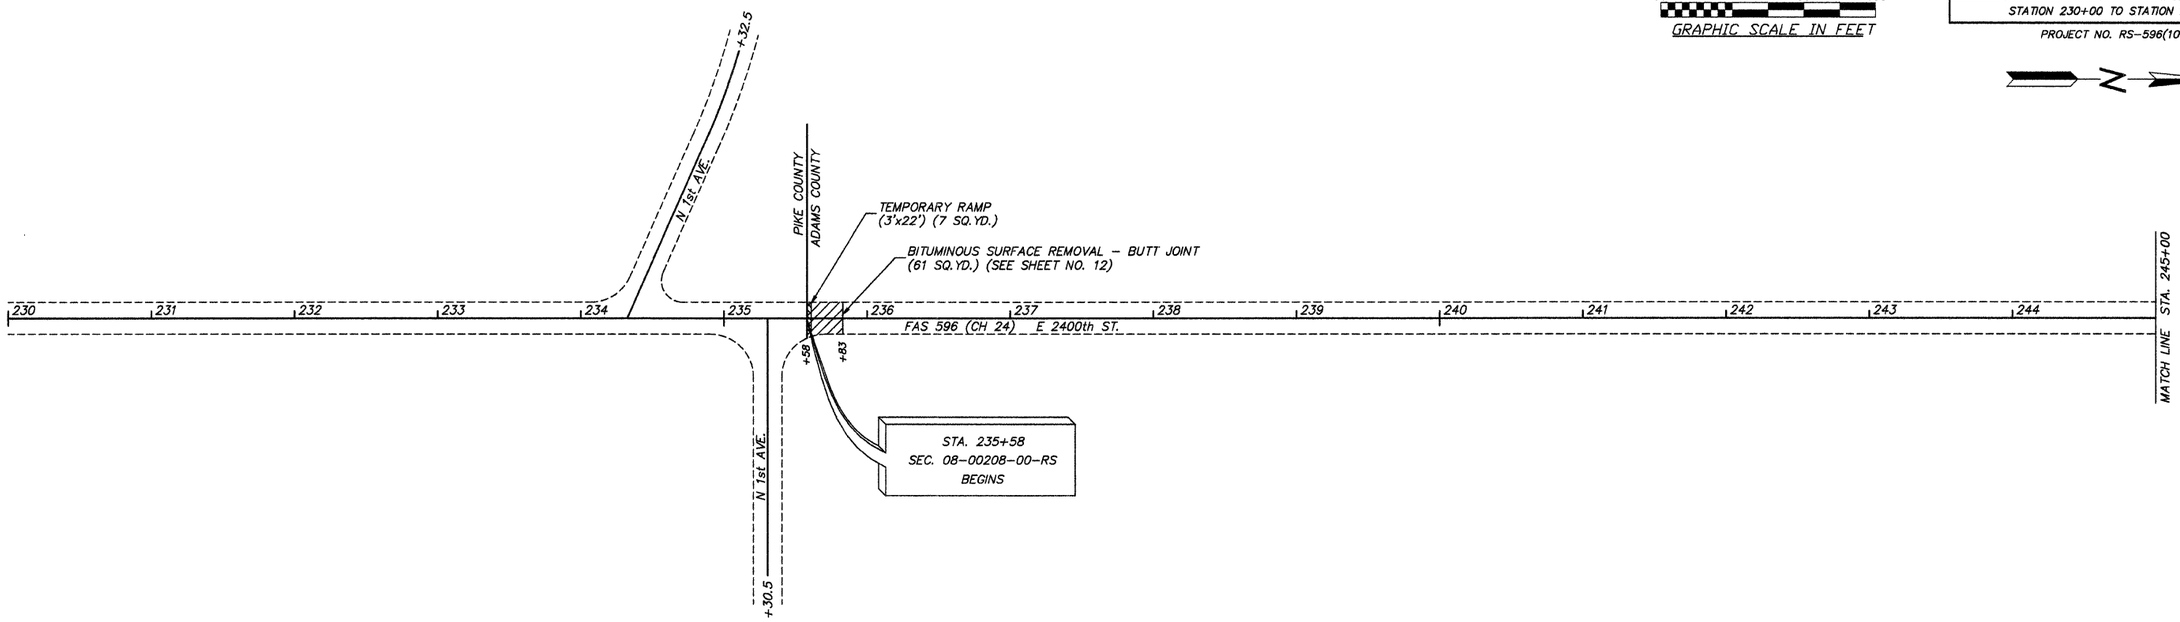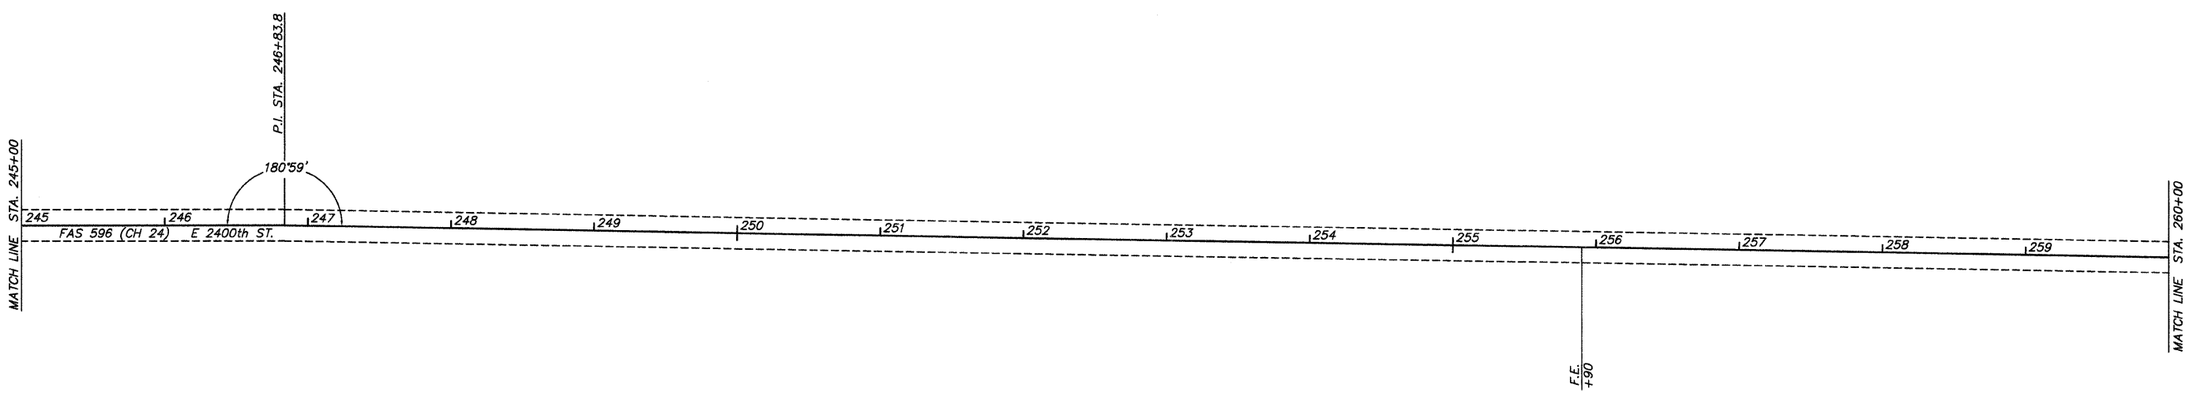
PROJECT NO. RS-596(104)