CONTRACT # 95580

F.A.S. RTE.	SECTION	COUNTY	TOTAL SHEETS	SHEET NO.
642	99-00124-03-PV	COLES	97	21
STA. 294+00.00		TO STA. 310+00.00		
FED. ROAD DIST. NO.	ILLINOIS	FED. AID PROJECT		

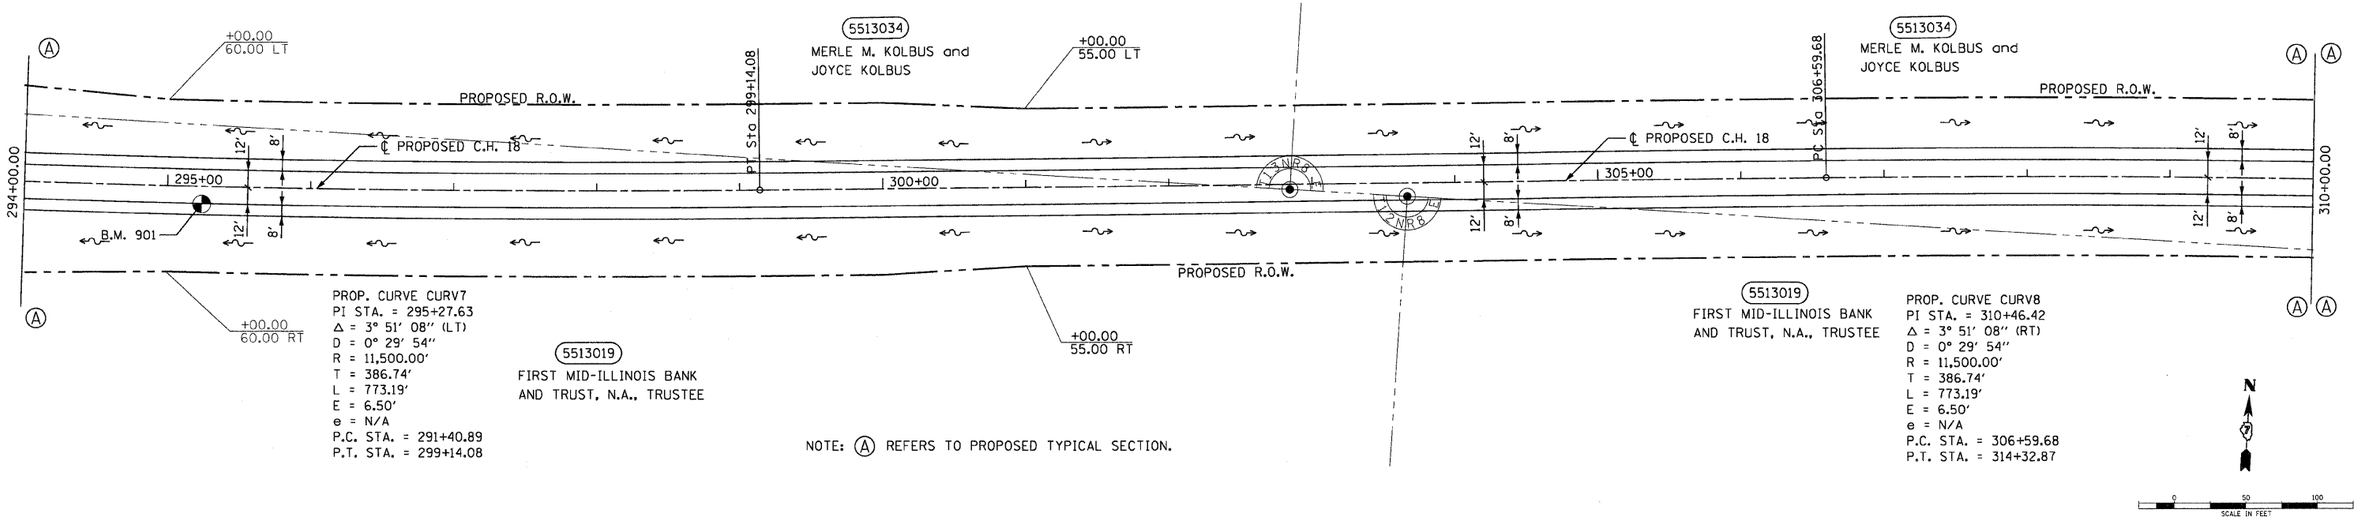

NOTE: (A) REFERS TO PROPOSED TYPICAL SECTION.

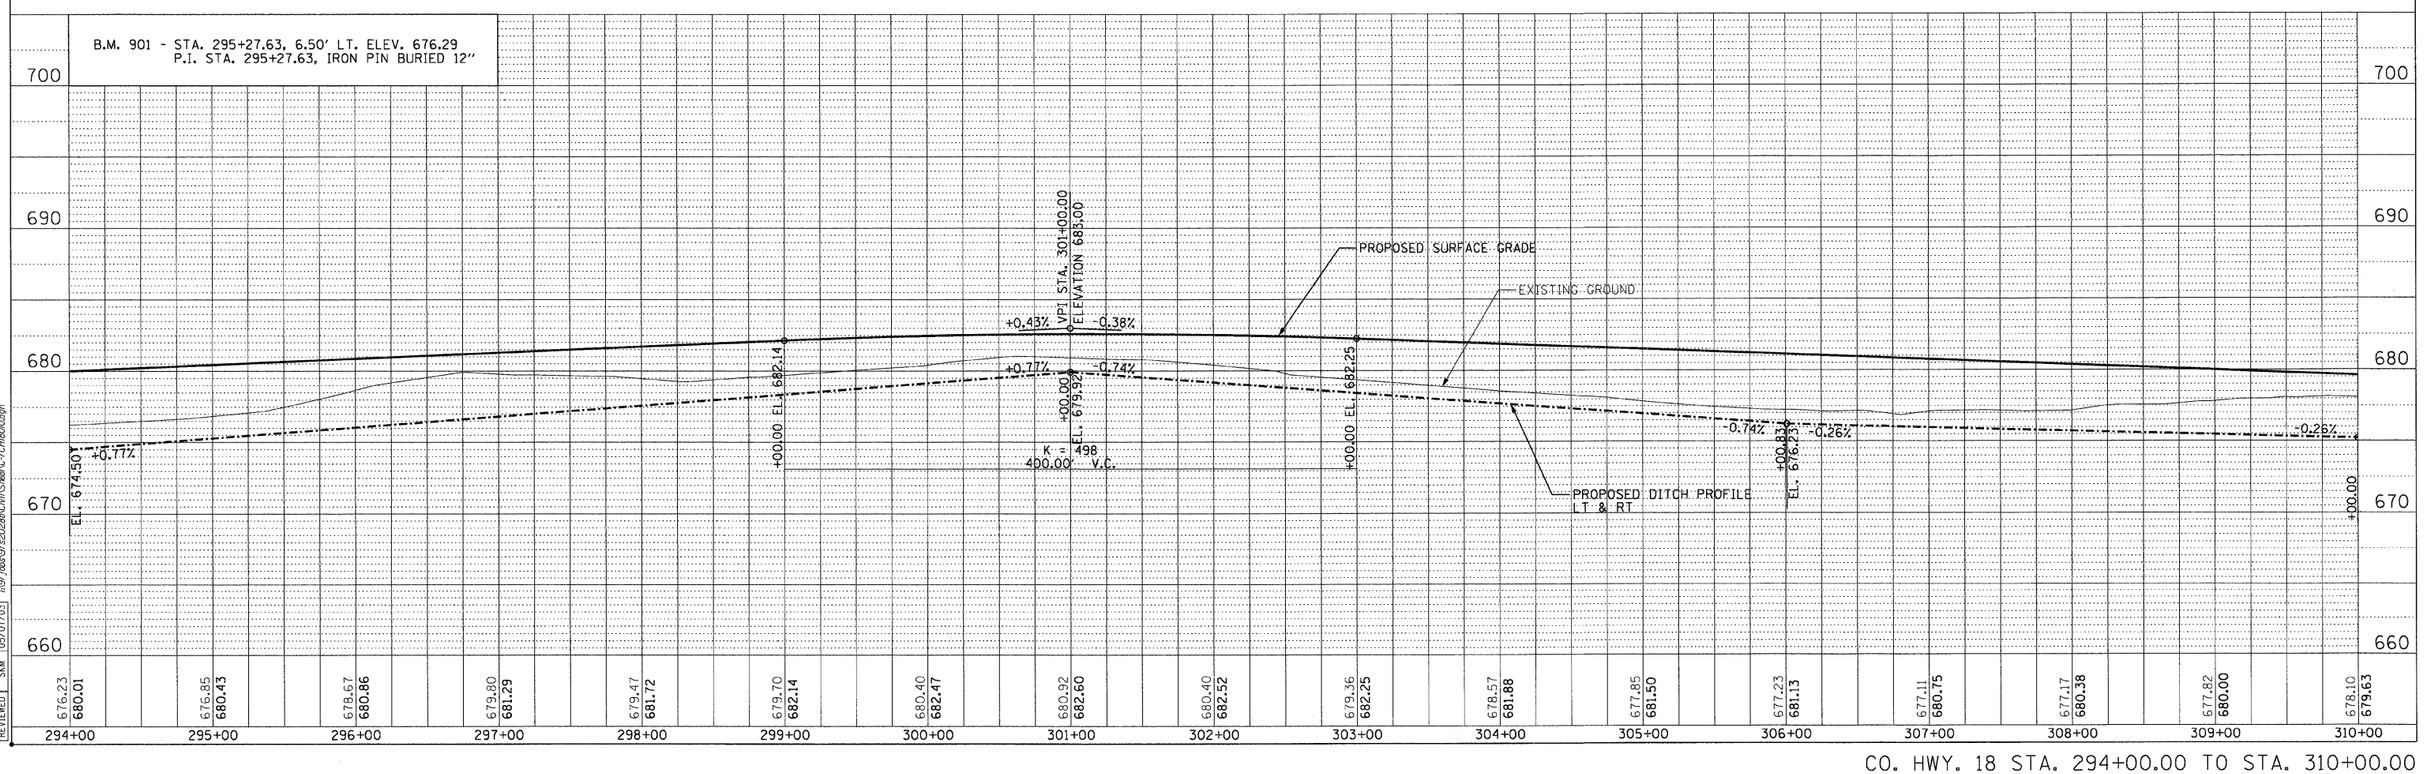

CO. HWY. 18 STA. 294+00.00 TO STA. 310+00.00

PLAN			
NOTE BOOK NO.	SURVEYED		
	PLOTTED		
	ALIGNMENT CHECKED		
	RT/LT WAY PROVIDED		
	CADD FILE NAME		

PROFILE			
NOTE BOOK NO.	SURVEYED		
	PLOTTED		
	GRADES CHECKED		
	B.M. PROVIDED		
	STRUCTURE NOTATNS CHKD		

LAYOUT	D.P./SKM	03/28/03
DRAWN	D.P.	04/28/03
REVIEWED	SKM	05/07/03

03-30-2009
i:\97 Iaa\97s280286\Civil\Sheet\C-7CH18R0A.dgn

© Copyright Hanson Professional Services Inc. 2009

HANSON