CONTRACT # 95580

F.A.S. RTE.	SECTION	COUNTY	TOTAL SHEETS	SHEET NO.
642	99-00124-03-PV	COLES	97	39
STA. 313+50.00		TO STA. 343+50.00		
FED. ROAD DIST. NO.	ILLINOIS	FED. AID PROJECT		

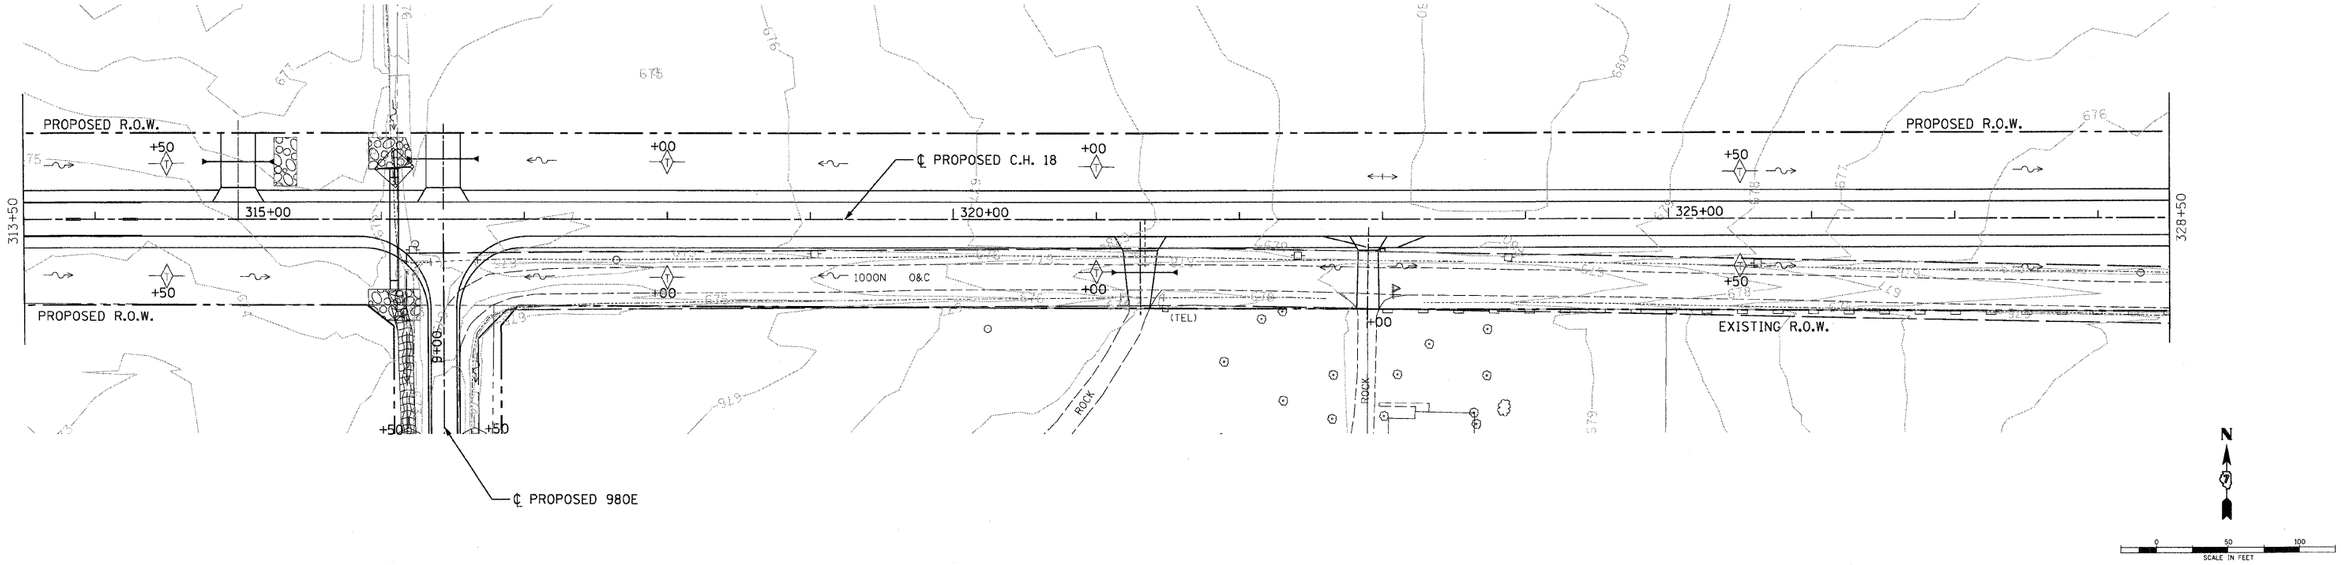

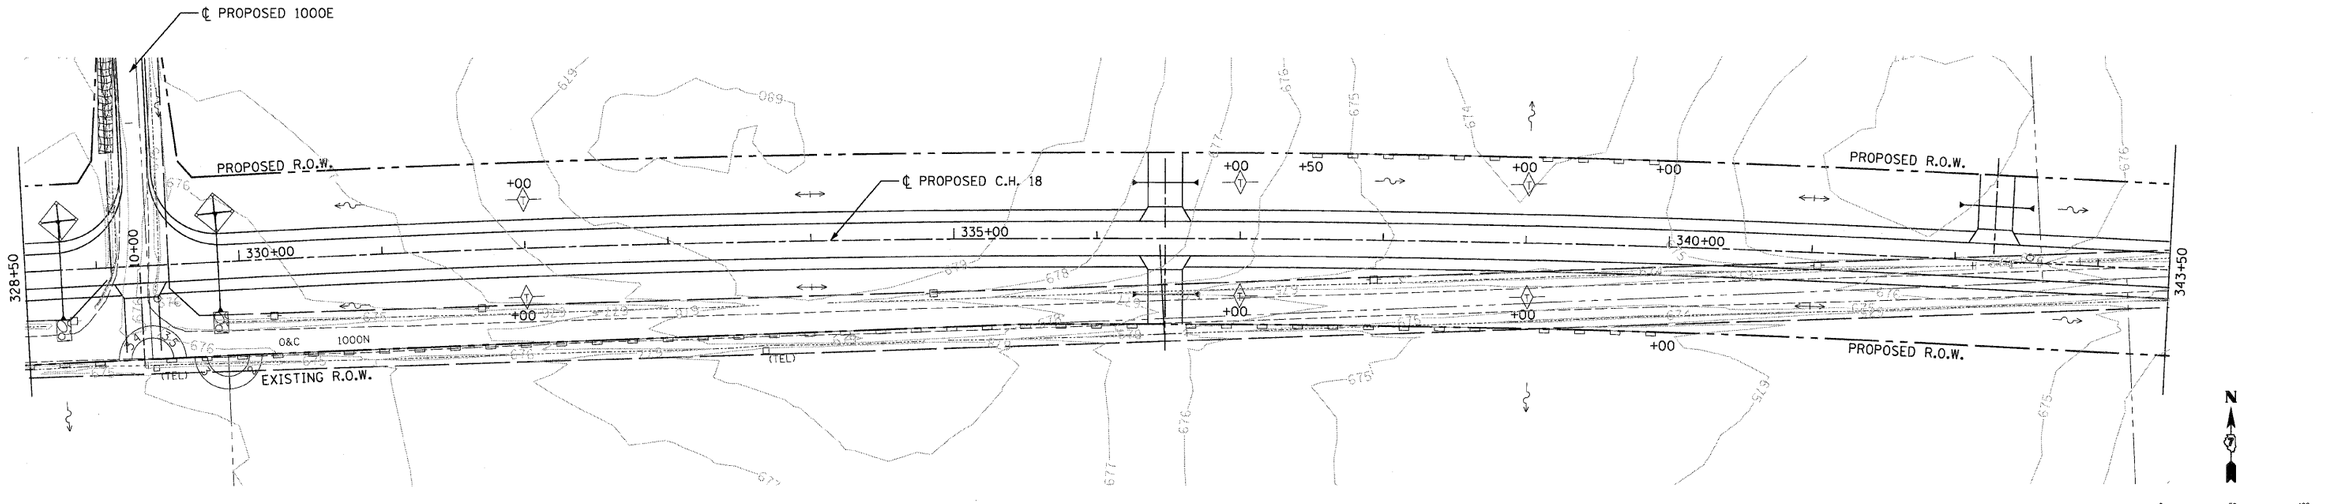

INTENDED SEQUENCE

1. PLACE PERIMETER EROSION CONTROL BARRIER PRIOR TO COMMENCEMENT OF ANY WORK. SEE STD. 280001.
2. CONSTRUCT EARTHWORK, INCLUDING DITCHES. (MAXIMUM 10 ACRES DISTURBED AT ONE TIME PRIOR TO SEEDING. SEE ART. 280).
3. PLACE AND MAINTAIN TEMPORARY AND PERMANENT EROSION CONTROLS AS WORK PROGRESSES, SEED EVERY 7 DAYS. SEE ART. 280.
4. FINAL SHAPE, GRADE, AND PAVE ROADWAY.
5. PLACE REMAINING PERMANENT EROSION CONTROLS.

LEGEND

		EA.	L.F.	SQ.YD.
	EROSION CONTROL BLANKET	0	0'	0
	PERIMETER EROSION BARRIER	0	1,858'	0
	DITCH CHECK TEMPORARY	14	0'	0
	INLET AND PIPE PROTECTION	3	0'	0
	DITCH FLOW			
	DITCH FLOW SUMMIT			

NOTE: SEE MISCELLANEOUS DETAIL SHEET NO. 53 FOR EROSION CONTROL BLANKET DETAIL.

REVISIONS NAME	DATE

ILLINOIS DEPARTMENT OF TRANSPORTATION

EROSION CONTROL PLAN
FAS 642
SEC NO. 99-00124-03-PV
COLES COUNTY, ILLINOIS

SCALE: HORIZ. - 1"=50' DRAWN BY JAP
DATE 03/30/2009 CHECKED BY SKM

CO. HWY. 18 STA. 313+50.00 TO STA. 343+50.00

LAYOUT	BJB	03/19/03
DRAWN	DJP/JAP	03/31/03
REVIEWED	SKM	04/01/03

03/30/2009
A97 Jobs 97s202BNCIv1\Sheet\C-7ER076.dgn

© Copyright Hanson Professional Services Inc. 2009