CONTRACT # 95580

F.A. RTE.	SECTION	COUNTY	TOTAL SHEETS	SHEET NO.
642	99-00124-03-PV	COLES	97	50
STA.		TO STA.		
FED. ROAD DIST. NO.	ILLINOIS	FED. AID PROJECT		

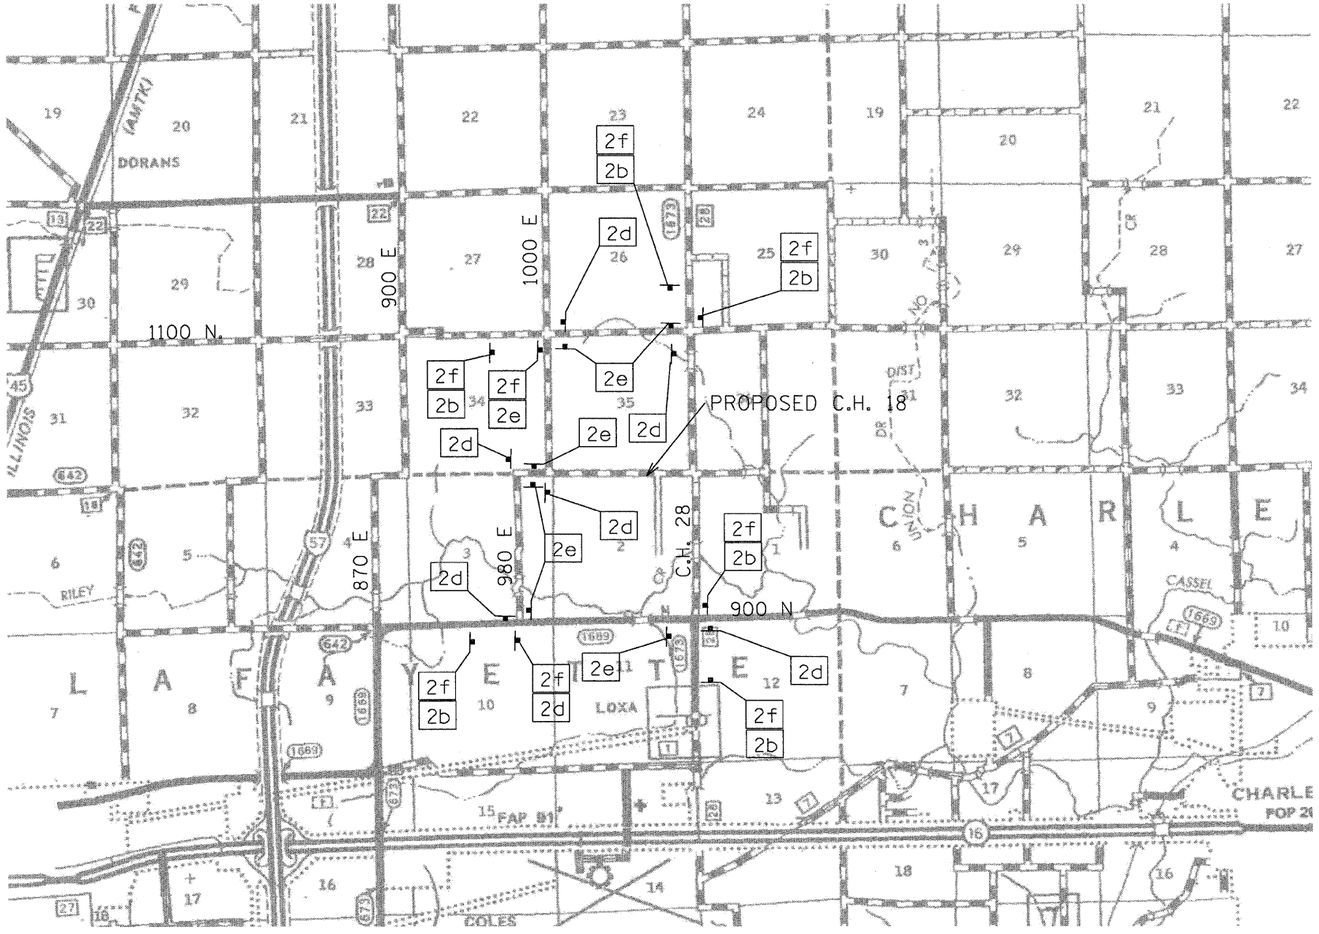

2e DETOUR 48"x18"

2d DETOUR 48"x18"

2b DETOUR AHEAD 36"x36"

2f COLES 18 COUNTY

N

REVISIONS	
NAME	DATE

ILLINOIS DEPARTMENT OF TRANSPORTATION

DETOUR PLAN FOR CLOSURE OF C.H. 28
FAS 642
SEC NO. 99-00124-03-PV
COLES COUNTY, ILLINOIS

SCALE: NOT TO SCALE — DRAWN BY RSJ

DATE 03\30\2009 — CHECKED BY SKM

© Copyright Hanson Professional Services Inc. 2009

HANSON

03\30\2009
I:\97 Jobs\97s2028b\Civil\Sheet\a-ket.dgn