F.A.U. RTE.	SECTION	COUNTY	TOTAL SHEETS	SHEET NO.
9024	07-00187-02-RP	MADISON	111	6
FED. ROAD DIST. NO. _	ILLINOIS	FED. AID PROJECT		

CONTRACT NO. 97376

FINAL SURVEY	BY	DATE
SURVEYED		
PLOTTED		
TEMPLATE		
AREAS		
AREAS CHECKED		
NOTE BOOK		
NO.		

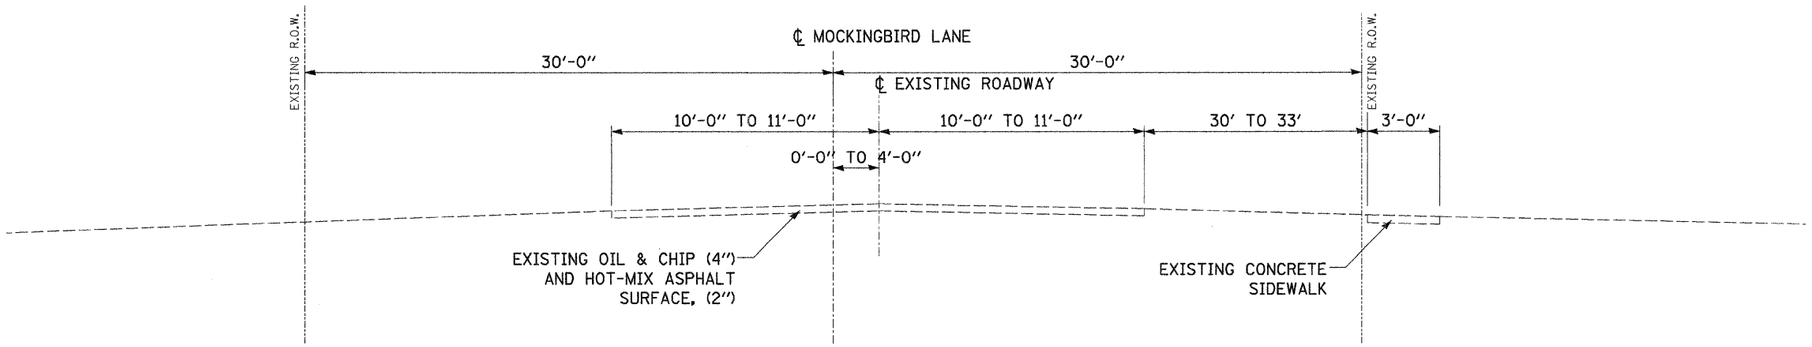

MOCKINGBIRD LANE EXISTING TYPICAL SECTION

STA. 135+11.21 TO STA. 140+56.62

(NOT TO SCALE)

ORIGINAL SURVEY	BY	DATE
SURVEYED		
PLOTTED		
TEMPLATE		
AREAS		
AREAS CHECKED		
NOTE BOOK		
NO.		

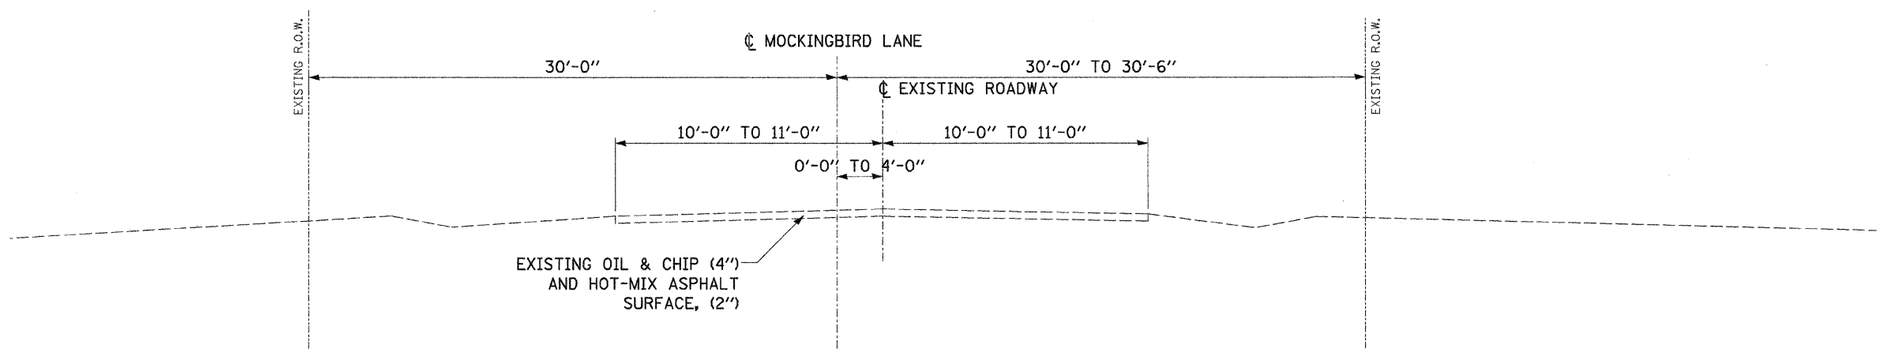

MOCKINGBIRD LANE EXISTING TYPICAL SECTION

STA. 140+56.62 TO STA. 148+42.53

(NOT TO SCALE)

Juneau Associates, Inc. P.C.
CONSULTING ENGINEERS AND LAND SURVEYORS
2100 State Street, P.O. Box 1325
Granite City, Illinois 62040
Phone:(618)877-1400/(618)452-5535
Fax:(618)452-0541
100 North Bennett Drive
Edwardsville, Illinois 62025
Phone: (618)656-0900/(618) 659-0800
Fax: (618)656-0941

EXISTING TYPICAL SECTIONS
F.A.U. ROUTE 9024
MOCKINGBIRD LANE
GRANITE CITY, ILLINOIS
SECTION NO. 07-00187-02-RP

REVISIONS			
NO.	DATE	BY	REMARKS
DWG. NO.			

SCALE:	N.T.S.			
DSN. BY:	BFK	DATE:	04/03/09	SHEET
DWN. BY:	JDH	DATE:	04/03/09	6
CHK'D:	BFK	DATE:	04/03/09	
JOB NO.	E050210	DGN. NAME:	TYP-EX	OF III SHTS