F.A.U. RTE.	SECTION	COUNTY	TOTAL SHEETS	SHEET NO.
9024	07-00187-02-RP	MADISON	111	11
FED. ROAD DIST. NO. _	ILLINOIS	FED. AID PROJECT		

CONTRACT NO. 97376

FINAL SURVEY	BY	DATE
SURVEYED		
PLOTTED		
NOTE BOOK	TEMPLATE	
NO.	AREAS	
	AREAS	CHECKED

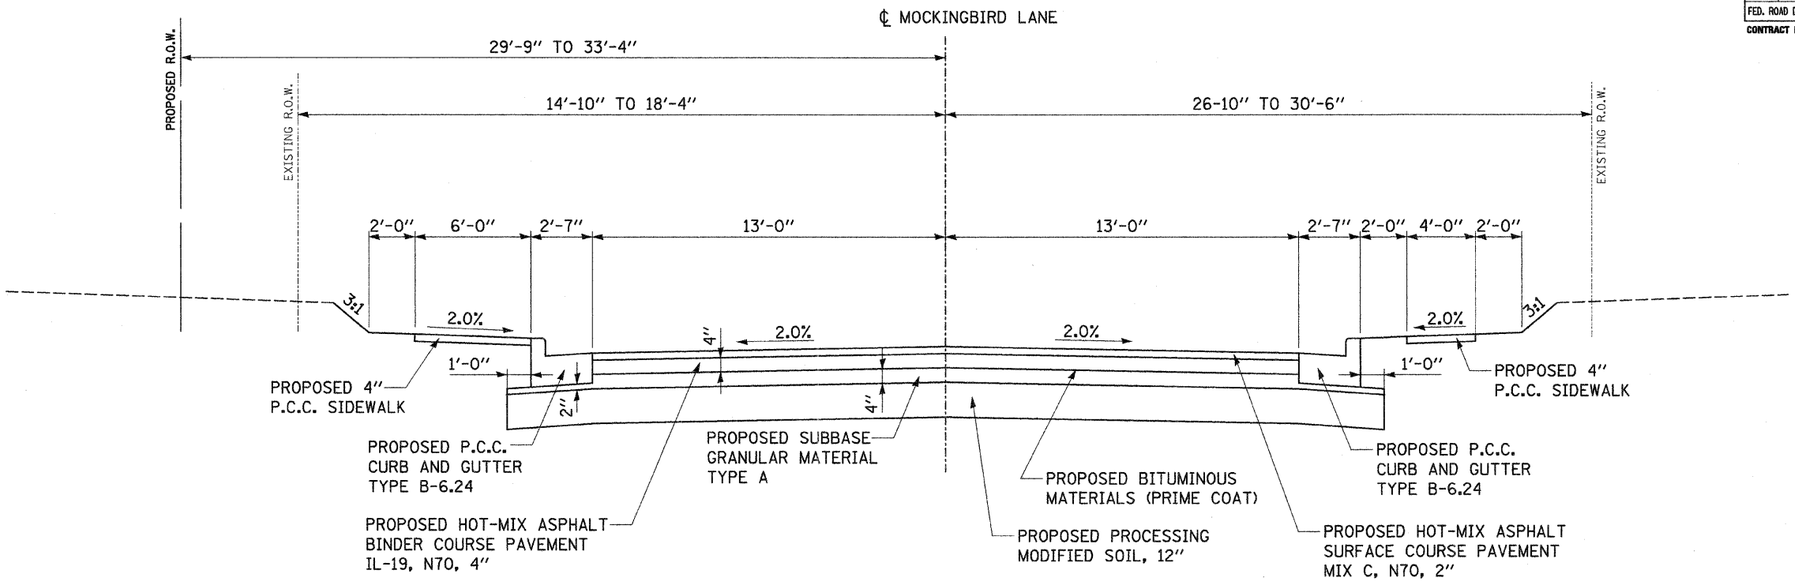

MOCKINGBIRD LANE PROPOSED TYPICAL SECTION

STA. 118+57.26 TO STA. 135+11.25

ORIGINAL SURVEY	BY	DATE
SURVEYED		
PLOTTED		
NOTE BOOK	TEMPLATE	
NO.	AREAS	
	AREAS	CHECKED

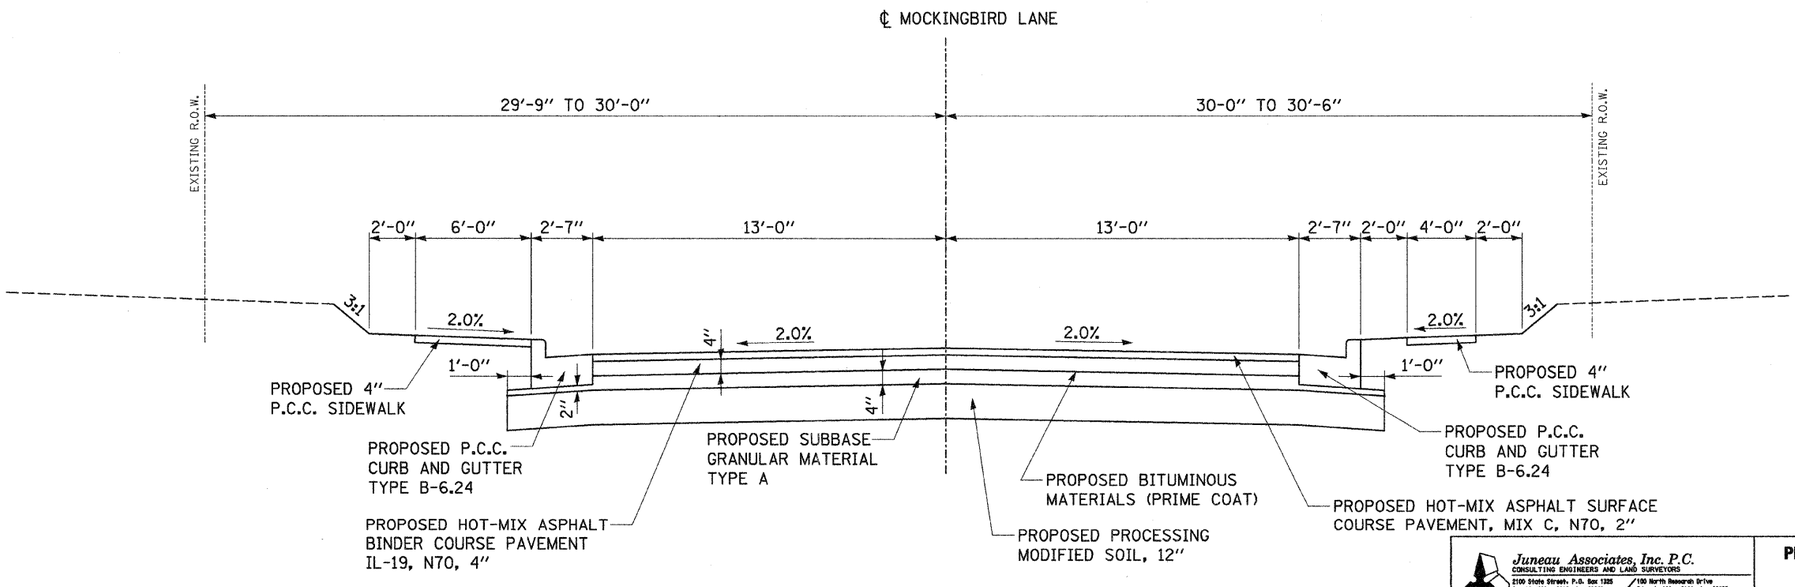

MOCKINGBIRD LANE PROPOSED TYPICAL SECTION

STA. 135+11.25 TO STA. 148+42.53

Juneau Associates, Inc. P.C.
CONSULTING ENGINEERS AND LAND SURVEYORS
3100 State Street, P.O. Box 1305, Granite City, Illinois 62040
Phone: (618)931-0272-1400/(618)452-5535, Fax: (618)452-5541
7100 North Roxanah Drive, Edwardsville, Illinois 62025
Phone: (618)659-0500/(618) 659-0600, Fax: (618)659-0941

PROPOSED TYPICAL SECTIONS
F.A.U. ROUTE 9024
MOCKINGBIRD LANE
GRANITE CITY, ILLINOIS
SECTION No. 07-00187-02-RP

REVISIONS				SCALE: N.T.S.				
NO.	DATE	BY	REMARKS	DSN. BY:	BFK	DATE:	04/03/09	SHEET
				DWN. BY:	JDH	DATE:	04/03/09	II
				CHK'D:	BFK	DATE:	04/03/09	
DWG. NO.				JOB NO.	E050210	DGN. NAME:	TYP-PROP	OF III SHTS