F.A.U. RTE.	SECTION	COUNTY	TOTAL SHEETS	SHEET NO.
9024	07-00187-02-RP	MADISON	111	23
FED. ROAD DIST. NO. _	ILLINOIS	FED. AID PROJECT		

CONTRACT NO. 97376

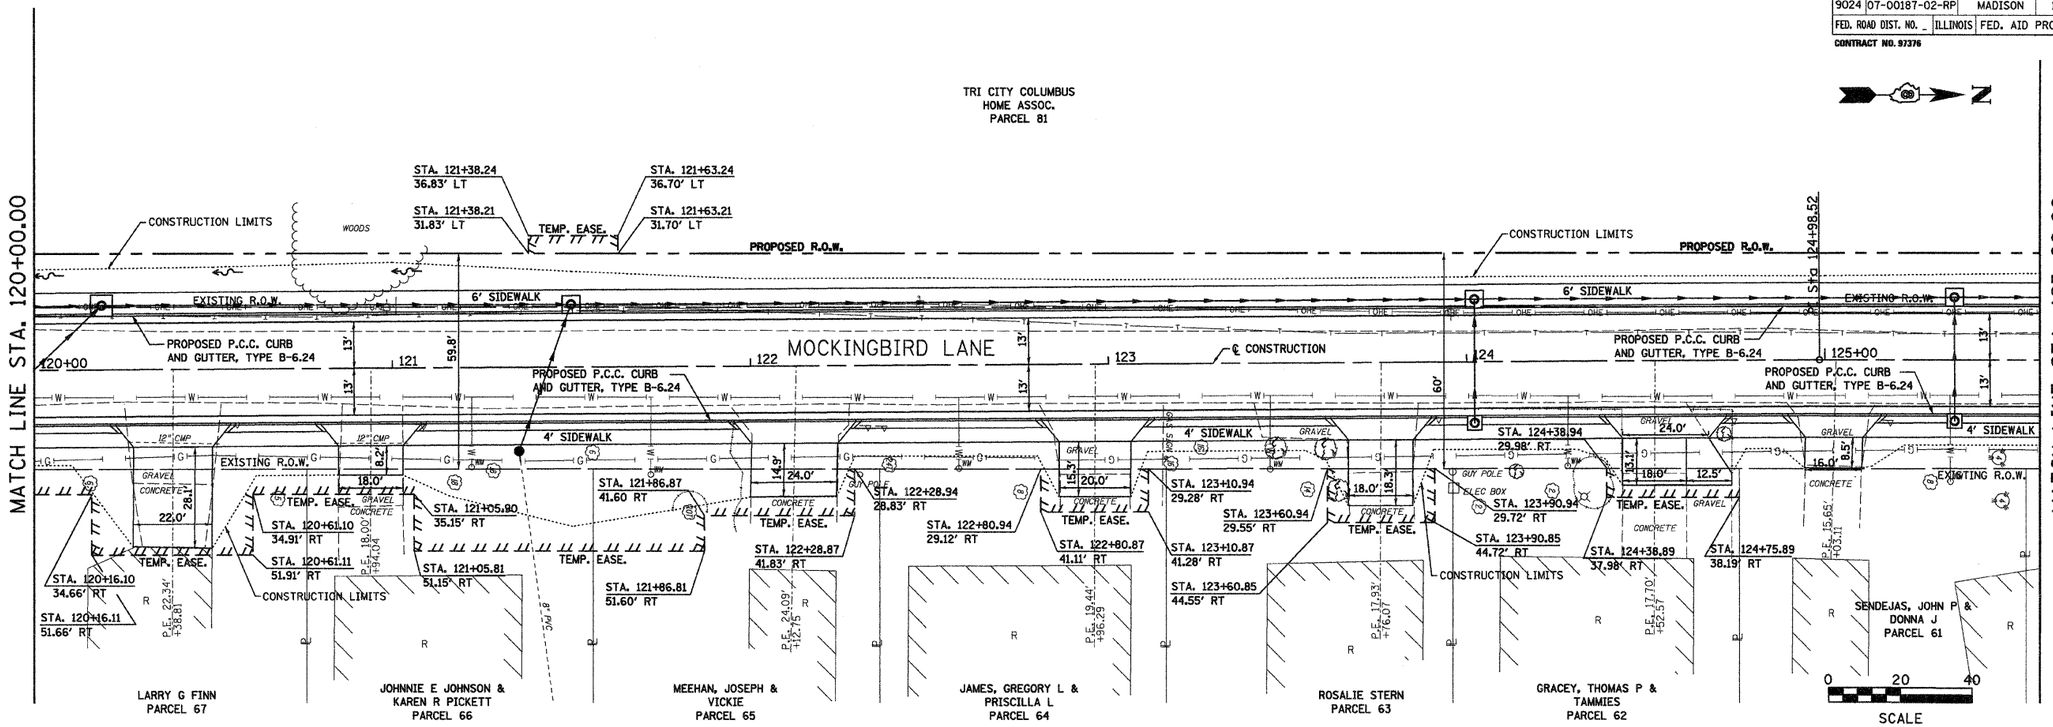

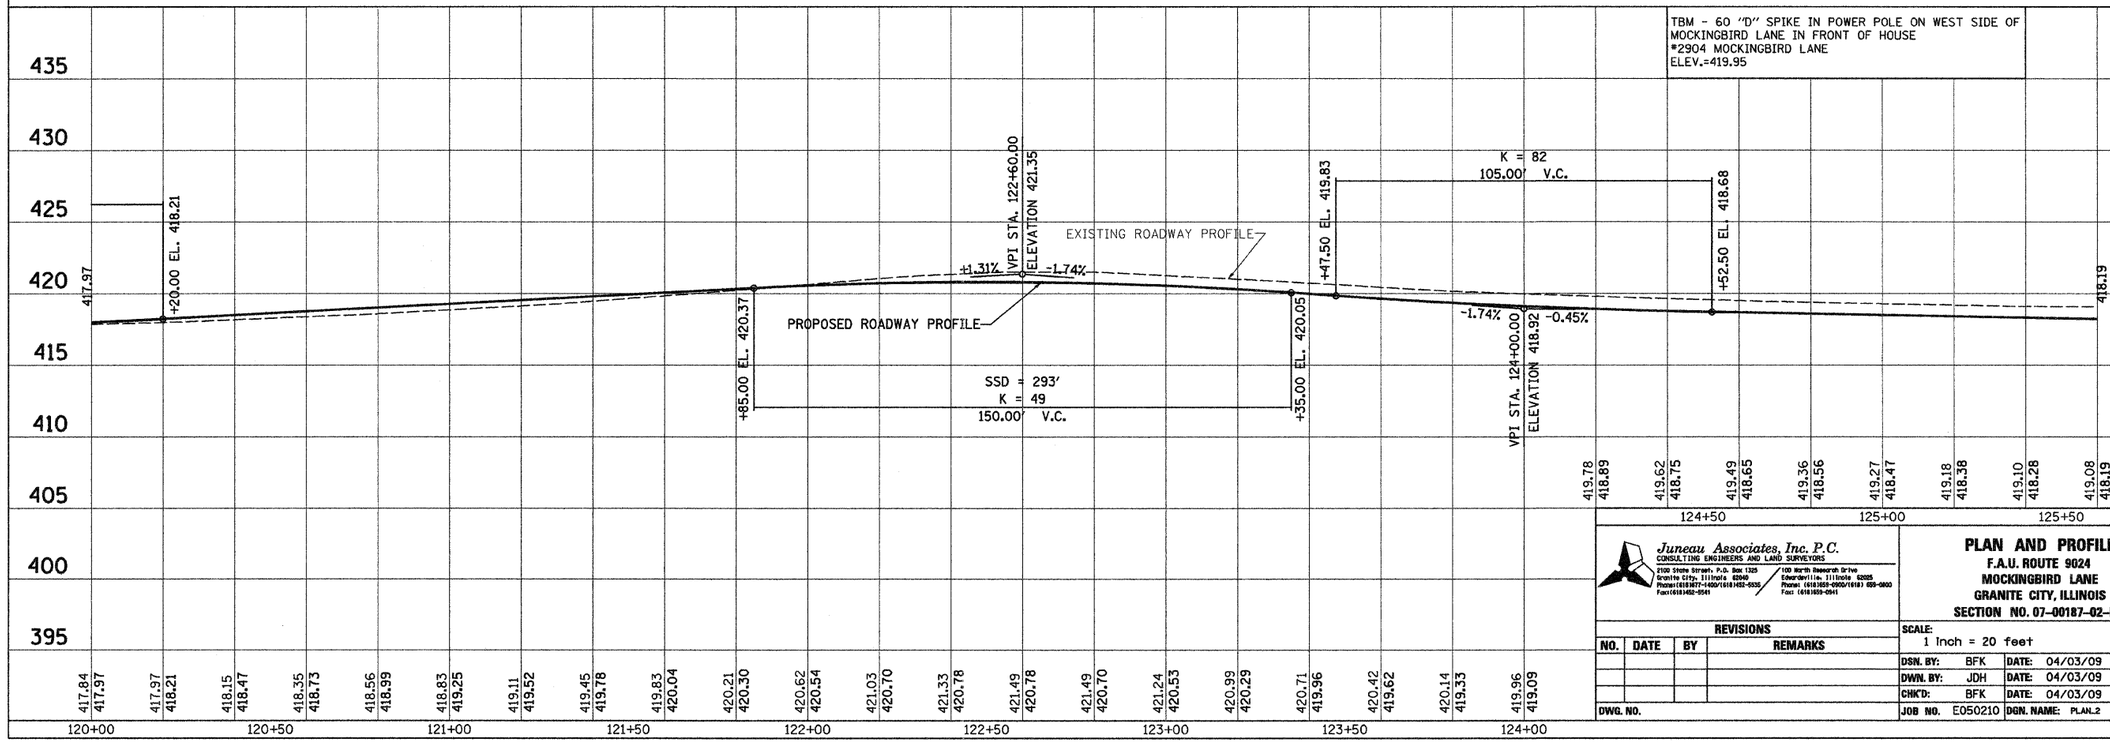

Juneau Associates, Inc. P.C.
CONSULTING ENGINEERS AND LAND SURVEYORS
2100 State Street, P.O. Box 1325, Granite City, Illinois 62040, Phone: (618)877-1400/(618)452-0332, Fax: (618)452-0541
100 North Research Drive, Edwardsville, Illinois 62025, Phone: (618)659-0900/(618) 659-0800, Fax: (618)659-0941

PLAN AND PROFILE
F.A.U. ROUTE 9024
MOCKINGBIRD LANE
GRANITE CITY, ILLINOIS
SECTION NO. 07-00187-02-RP

REVISIONS			
NO.	DATE	BY	REMARKS

SCALE: 1 Inch = 20 feet

DSN. BY:	BFK	DATE:	04/03/09	SHEET 23
DWN. BY:	JDH	DATE:	04/03/09	
CHK'D:	BFK	DATE:	04/03/09	
DWG. NO.		JOB NO.	E050210	DGN. NAME: PLAN_2 OF 111 SHTS

FINAL SURVEY: SURVEYED, PLOTTED, NOTE BOOK, TEMPLATE, AREAS, AREAS CHECKED, NO., BY, DATE

ORIGINAL SURVEY: SURVEYED, PLOTTED, NOTE BOOK, TEMPLATE, AREAS, AREAS CHECKED, NO., BY, DATE