F.A.U. RTE.	SECTION	COUNTY	TOTAL SHEETS	SHEET NO.
9024	07-00187-02-RP	MADISON	111	24
FED. ROAD DIST. NO. _	ILLINOIS	FED. AID PROJECT		

CONTRACT NO. 07376

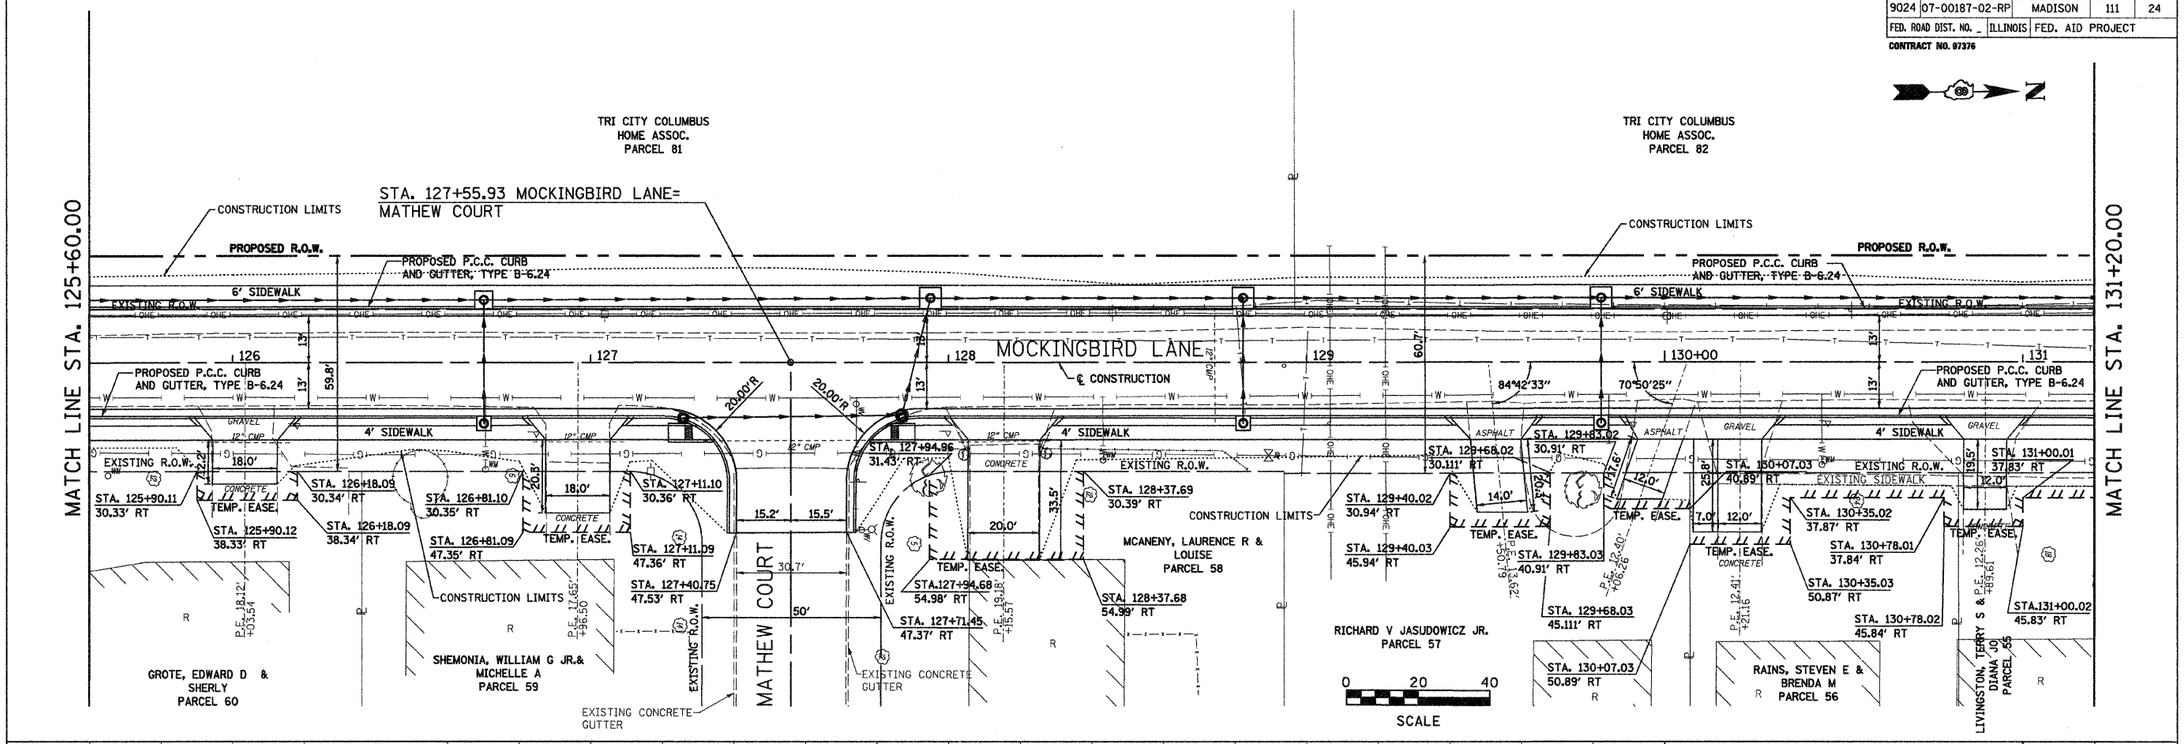

TBM - 60 "D" SPIKE IN HIGH LINE "H" POLE ON WEST SIDE OF MOCKINGBIRD LANE NORTH OF MATHEW COURT. ELEV.=418.642

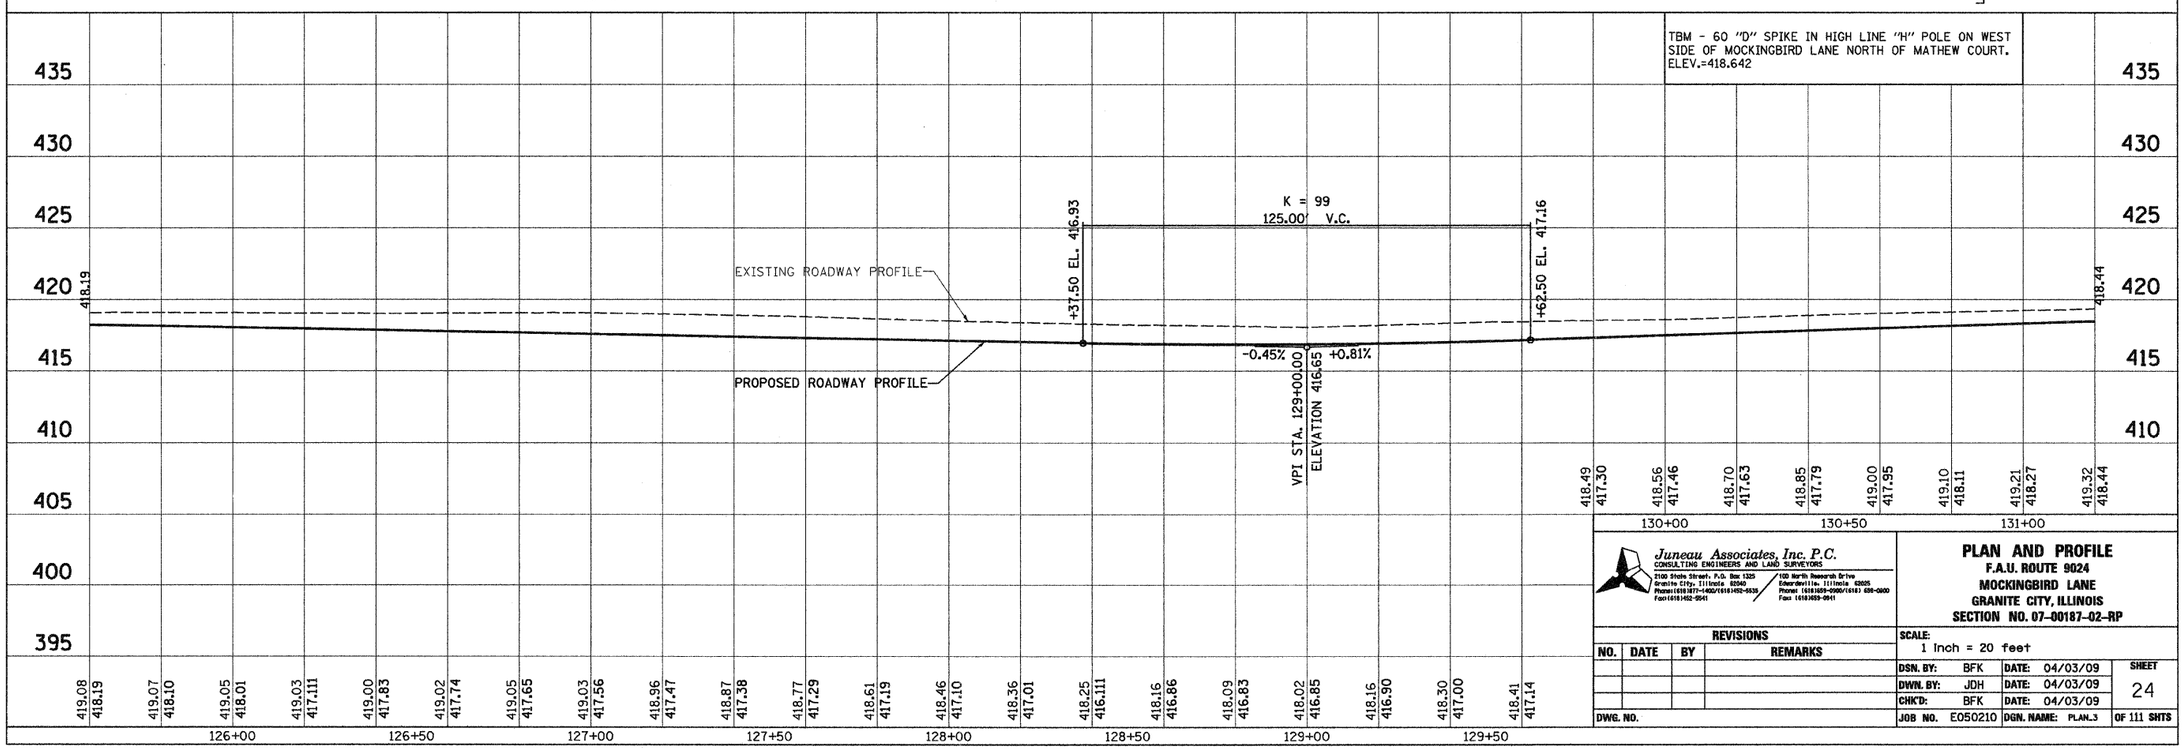

Juneau Associates, Inc. P.C.
CONSULTING ENGINEERS AND LAND SURVEYORS
2100 State Street, P.O. Box 1325, Granite City, Illinois 62040, Phone: (618)877-1400/(618)452-5535, Fax: (618)452-9541
1100 North Research Drive, Edwardsville, Illinois 62025, Phone: (618)656-0900/(618) 656-0400, Fax: (618)656-9911

PLAN AND PROFILE
F.A.U. ROUTE 9024
MOCKINGBIRD LANE
GRANITE CITY, ILLINOIS
SECTION NO. 07-00187-02-RP

SCALE: 1 Inch = 20 feet

REVISIONS			
NO.	DATE	BY	REMARKS

DSN. BY:	BFK	DATE:	04/03/09	SHEET
DWN. BY:	JDH	DATE:	04/03/09	24
CHK'D:	BFK	DATE:	04/03/09	
DWG. NO.	JOB NO.	E050210	DGN. NAME:	PLAN_3

OF 111 SHTS

FINAL SURVEY	BY	DATE
SURVEYED		
PLOTTED		
TEMPLATE		
AREAS		
AREAS CHECKED		
NOTE BOOK NO.		

ORIGINAL SURVEY	BY	DATE
SURVEYED		
PLOTTED		
TEMPLATE		
AREAS		
AREAS CHECKED		
NOTE BOOK NO.		