F.A.U. RTE.	SECTION	COUNTY	TOTAL SHEETS	SHEET NO.
9024	07-00187-02-RP	MADISON	111	28
FED. ROAD DIST. NO. _	ILLINOIS	FED. AID PROJECT		

CONTRACT NO. 97376

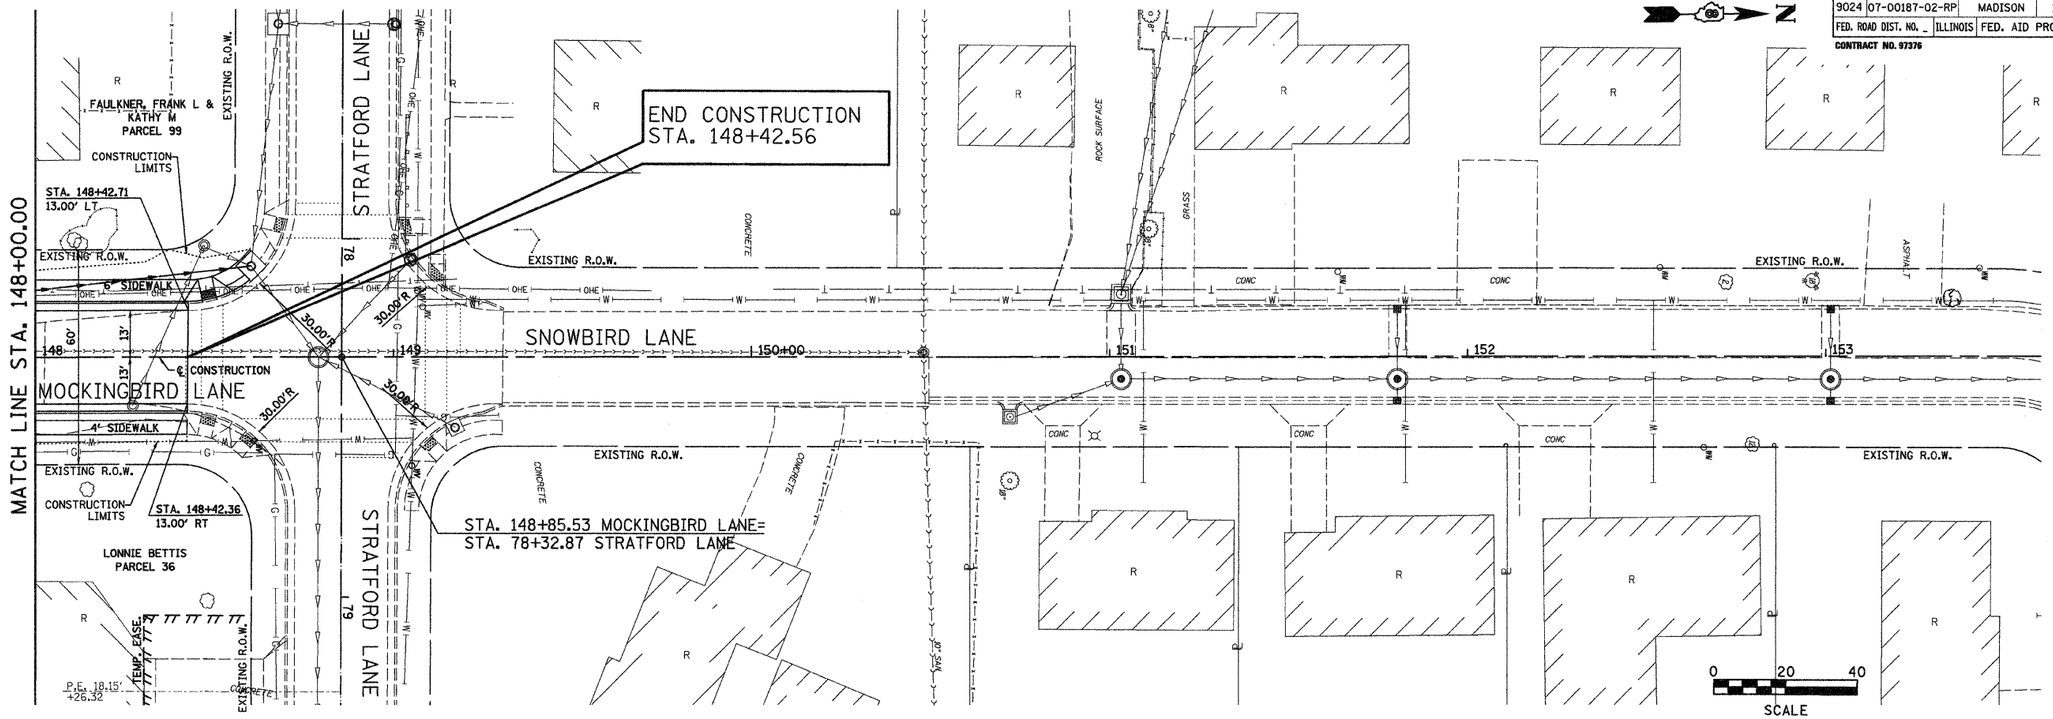

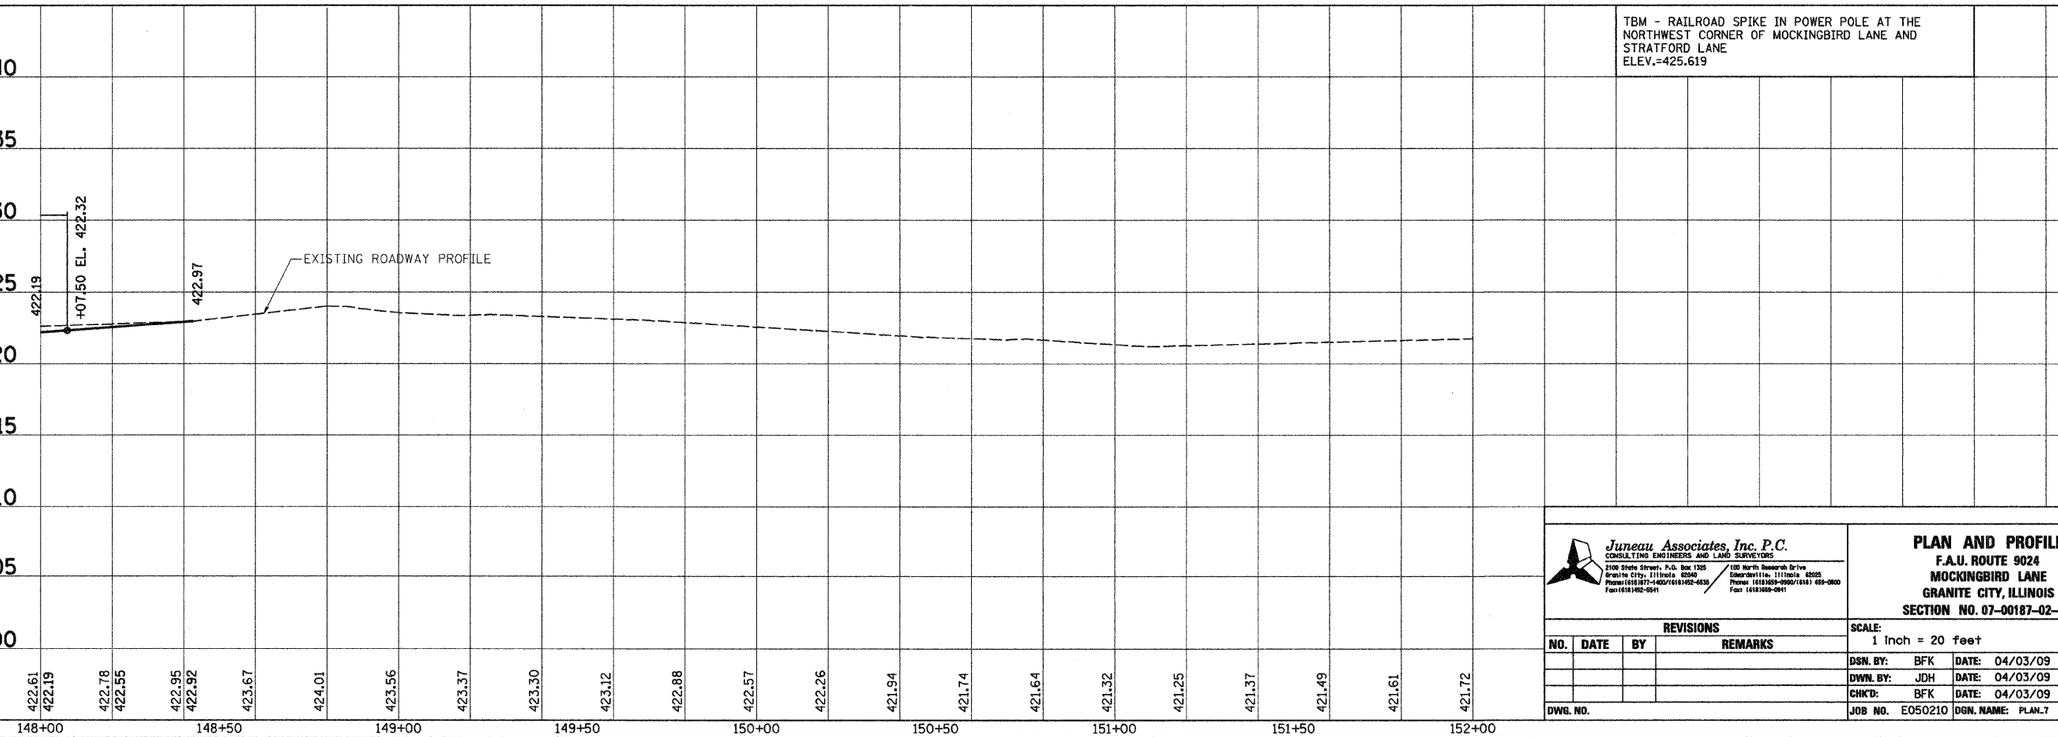

TBM - RAILROAD SPIKE IN POWER POLE AT THE NORTHWEST CORNER OF MOCKINGBIRD LANE AND STRATFORD LANE
ELEV.=425.619

Juneau Associates, Inc. P.C.
CONSULTING ENGINEERS AND LAND SURVEYORS
2100 State Street, P.O. Box 1325, Granite City, Illinois 62040
Phone: (618) 877-1400/(618) 452-5535, Fax: (618) 452-0941
100 North Research Drive, Edwardsville, Illinois 62025
Phone: (618) 659-0900/(618) 659-0800, Fax: (618) 659-0941

PLAN AND PROFILE
F.A.U. ROUTE 9024
MOCKINGBIRD LANE
GRANITE CITY, ILLINOIS
SECTION NO. 07-00187-02-RP

REVISIONS				SCALE: 1 Inch = 20 feet			
NO.	DATE	BY	REMARKS	DSN. BY: BFK	DATE: 04/03/09	SHEET	
				DWN. BY: JDH	DATE: 04/03/09	28	
				CHK'D: BFK	DATE: 04/03/09		
DWG. NO.				JOB NO. E050210	DGN. NAME: PLAN_7	OF 111 SHTS	

FINAL SURVEY	BY	DATE
SURVEYED		
PLOTTED		
NOTE BOOK		
TEMPLATE		
AREAS		
AREAS CHECKED		
NO.		

ORIGINAL SURVEY	BY	DATE
SURVEYED		
PLOTTED		
NOTE BOOK		
TEMPLATE		
AREAS		
AREAS CHECKED		
NO.		