F.A.U. RTE.	SECTION	COUNTY	TOTAL SHEETS	SHEET NO.
9024	07-00187-02-RP	MADISON	111	33
FED. ROAD DIST. NO. _	ILLINOIS	FED. AID PROJECT		

CONTRACT NO. 97298

FINAL SURVEY	BY	DATE
SURVEYED		
PLOTTED		
NOTE BOOK	TEMPLATE	
NO.	AREAS	
	AREAS CHECKED	

ORIGINAL SURVEY	BY	DATE
SURVEYED		
PLOTTED		
NOTE BOOK	TEMPLATE	
NO.	AREAS	
	AREAS CHECKED	

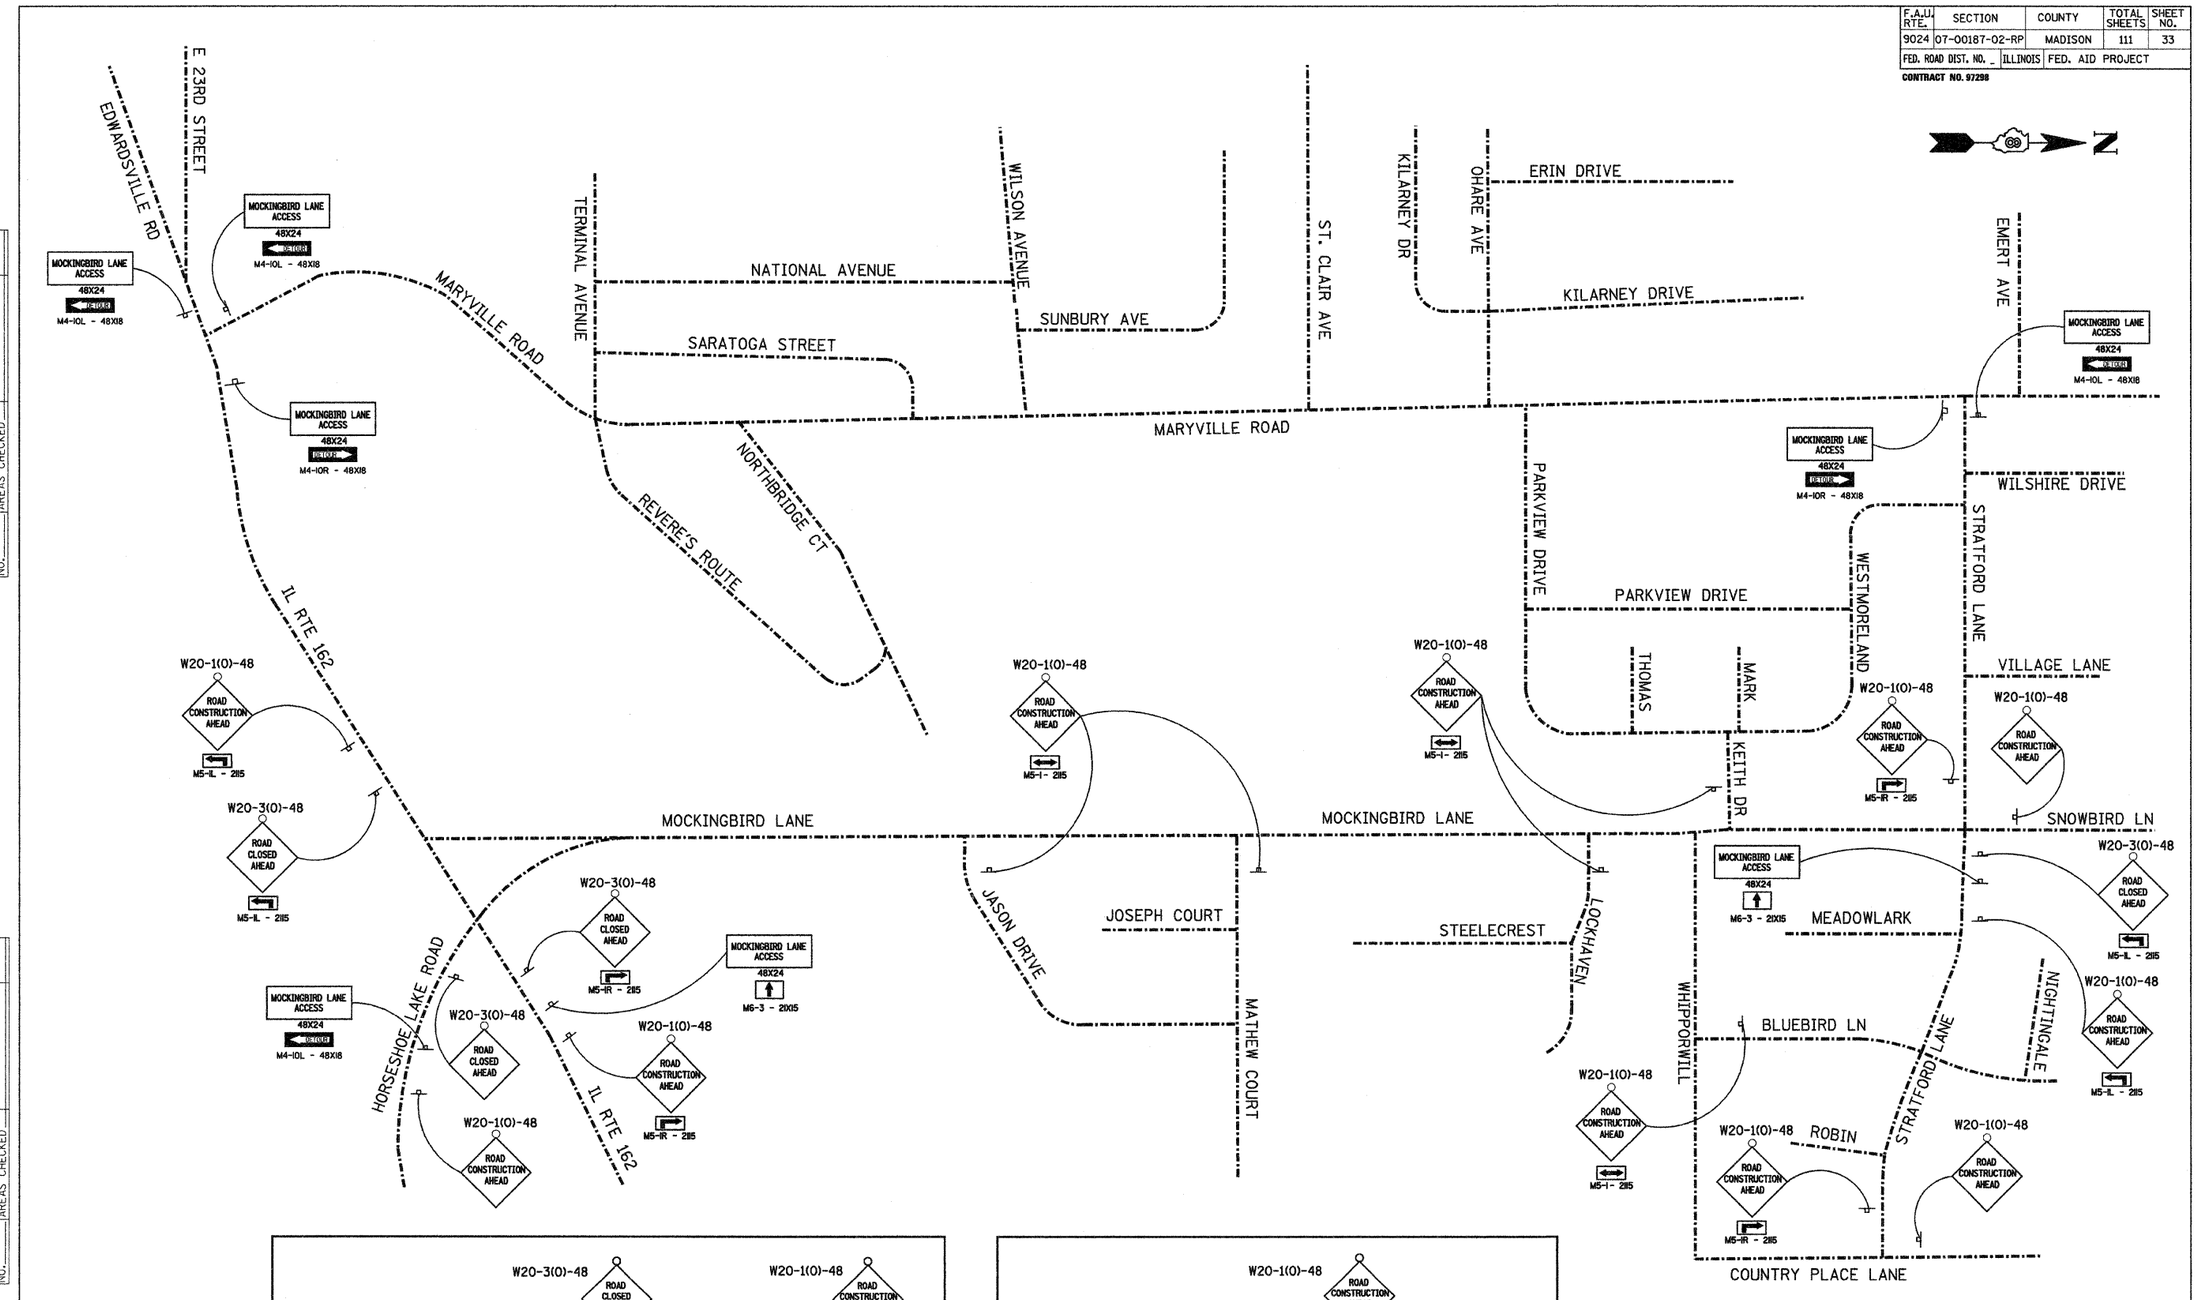

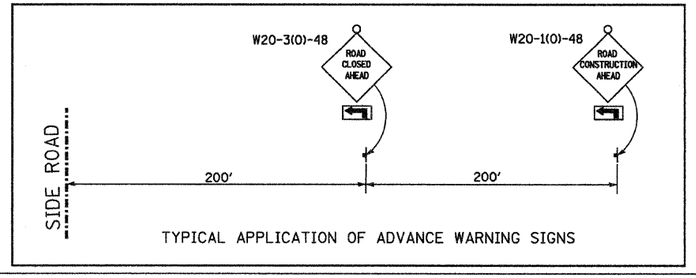

TYPICAL APPLICATION OF ADVANCE WARNING SIGNS

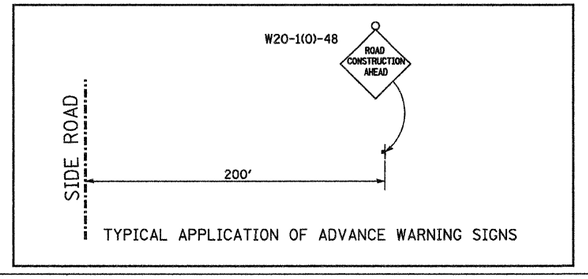

TYPICAL APPLICATION OF ADVANCE WARNING SIGNS

Juneau Associates, Inc. P.C.
CONSULTING ENGINEERS AND LAND SURVEYORS
2100 State Street, P.O. Box 1325, Granite City, Illinois 62040, Phone (618)877-1400/(618)452-5535, Fax (618)452-6641
100 North Research Drive, Edwardsville, Illinois 62025, Phone (618)659-0900/(618) 659-0600, Fax (618)659-0641

ADVANCE WARNING SIGNS
F.A.U. ROUTE 9024
MOCKINGBIRD LANE
GRANITE CITY, ILLINOIS
SECTION No. 07-00187-02-RP

REVISIONS			
NO.	DATE	BY	REMARKS

SCALE: N.T.S.				
DSN. BY: SAS	DATE: 04/03/09	SHEET		
DWN. BY: JDH	DATE: 04/03/09	33		
CHK'D: BFK	DATE: 04/03/09			
DWG. NO.	JOB NO. E050210	DGN. NAME: WRNSIGN R2	OF 111 SHTS	