F.A.U. RTE.	SECTION	COUNTY	TOTAL SHEETS	SHEET NO.
9024	07-00187-02-RP	MADISON	111	57
FED. ROAD DIST. NO. _	ILLINOIS	FED. AID PROJECT		

CONTRACT NO. 97376

FINAL SURVEY		DATE
SURVEYED		
PLOTTED		
NOTE BOOK	TEMPLATE	
	AREAS	
NO.	AREAS CHECKED	

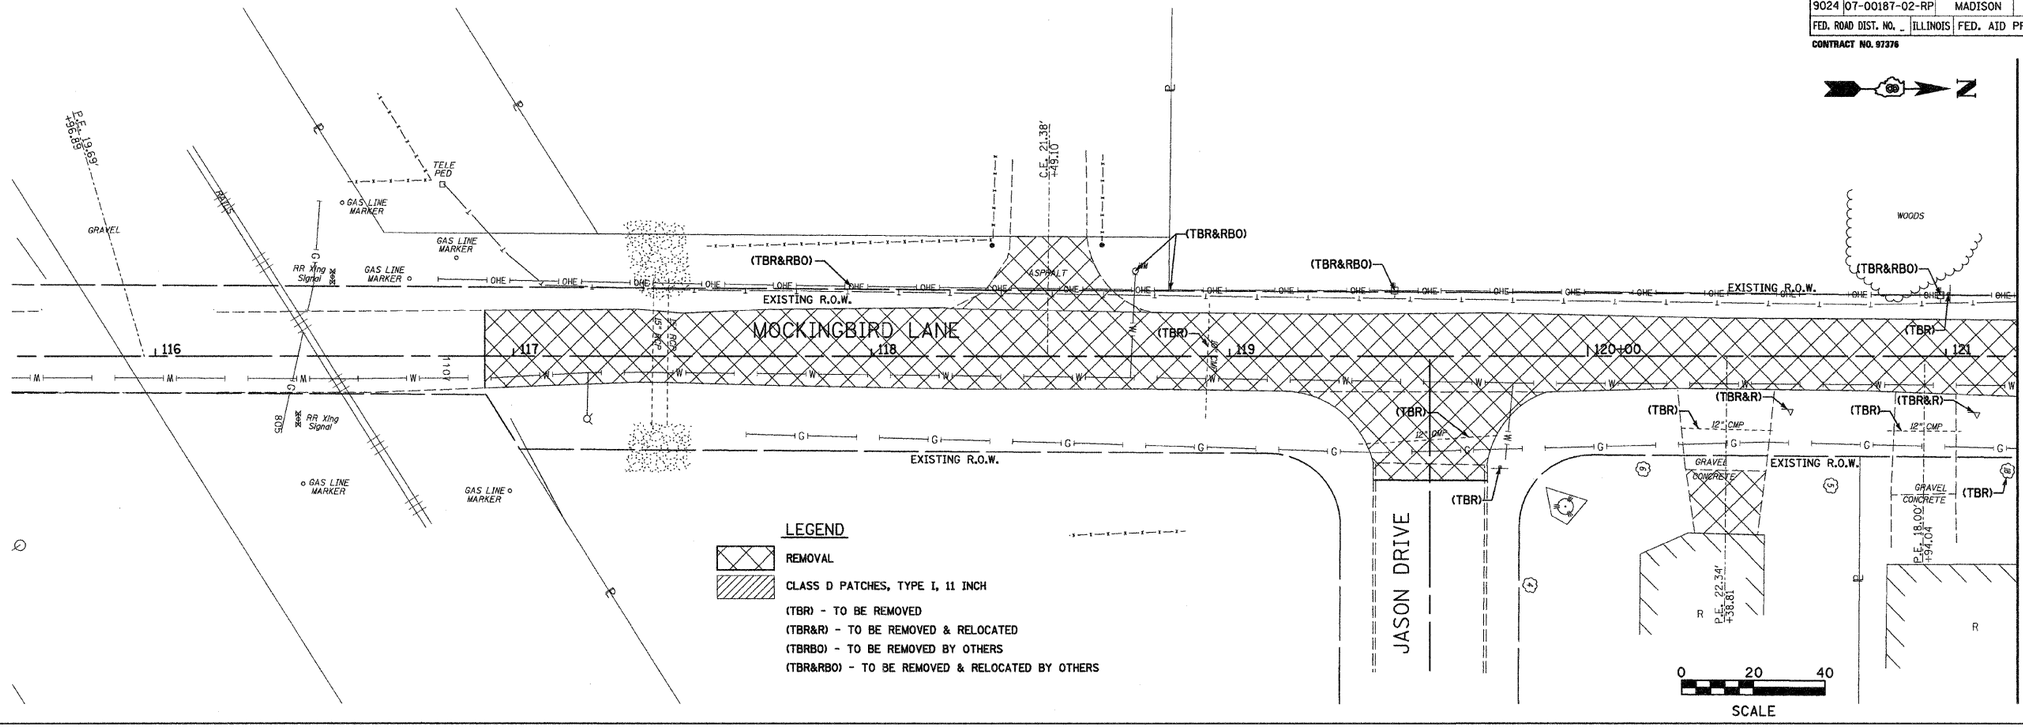

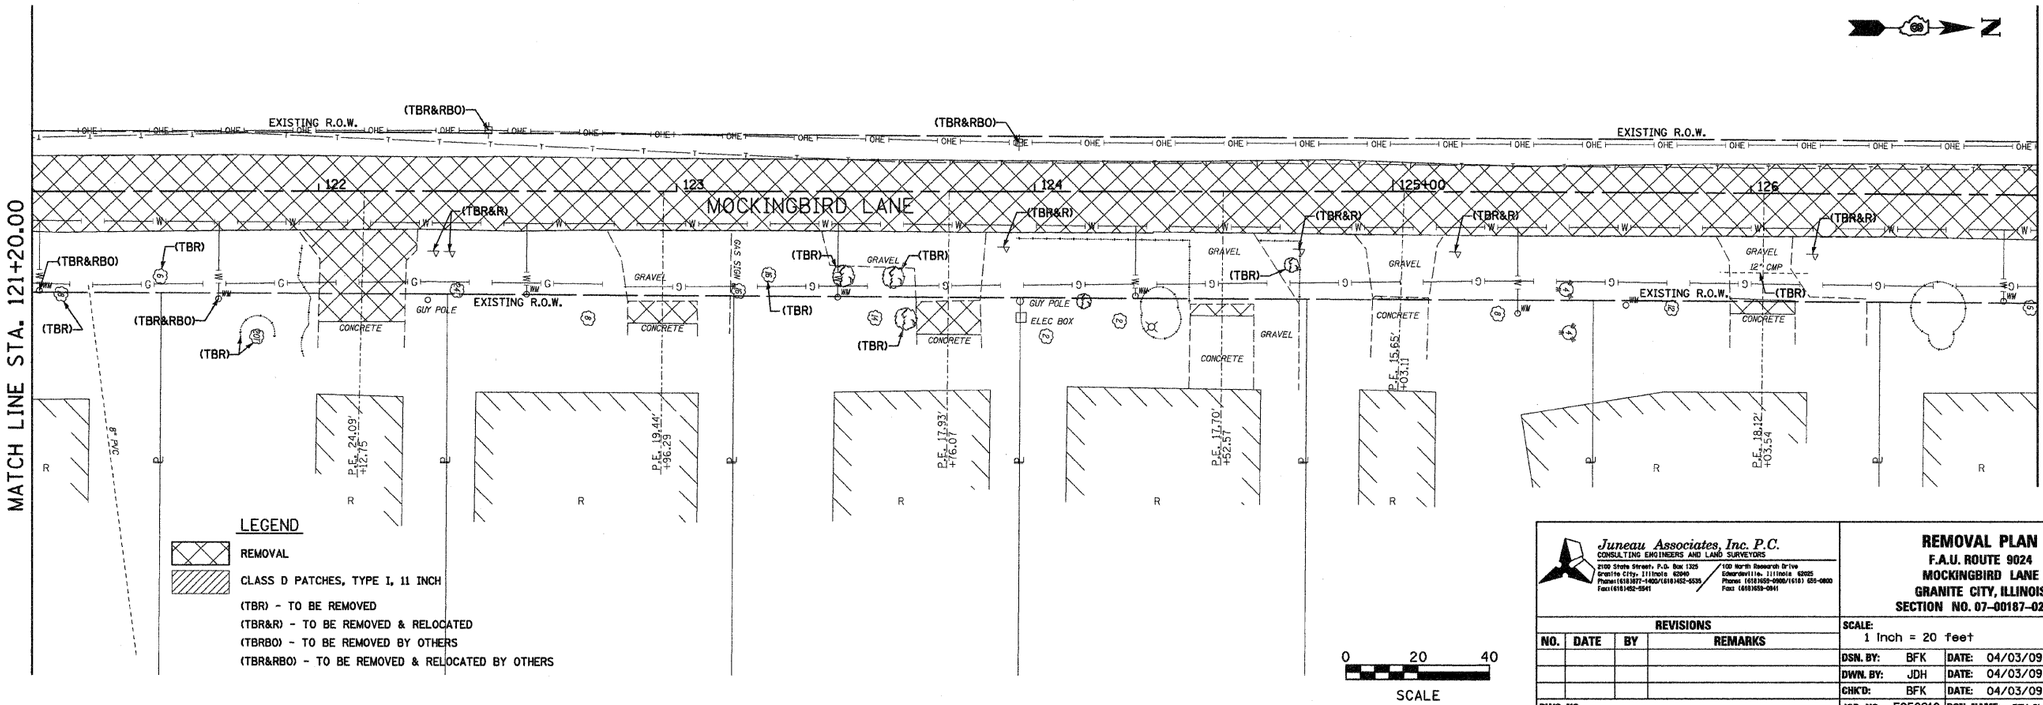

ORIGINAL SURVEY		BY	DATE
SURVEYED			
PLOTTED			
NOTE BOOK	TEMPLATE		
	AREAS		
NO.	AREAS CHECKED		

Juneau Associates, Inc. P.C.
CONSULTING ENGINEERS AND LAND SURVEYORS
2100 State Street, P.O. Box 1325, Granite City, Illinois 62040, Phone: (618)877-1400/(618)452-5535, Fax: (618)452-5541
100 North Research Drive, Edwardsville, Illinois 62025, Phone: (618)659-0900/(618) 692-0800, Fax: (618)659-0941

REMOVAL PLAN
F.A.U. ROUTE 9024
MOCKINGBIRD LANE
GRANITE CITY, ILLINOIS
SECTION NO. 07-00187-02-RP

REVISIONS			
NO.	DATE	BY	REMARKS
DWG. NO.			

SCALE: 1 Inch = 20 feet				
DSN. BY:	BFK	DATE:	04/03/09	SHEET 57
DWN. BY:	JDH	DATE:	04/03/09	
CHK'D:	BFK	DATE:	04/03/09	
JOB NO.	E050210	DGN. NAME:	REM..01	OF 111 SHTS