FINAL SURVEY		BY	DATE
	SURVEYED		
	PLOTTED		
NOTE BOOK	TOPSOIL		
	AREAS		
NO.	AREAS CHECKED		

ORIGINAL SURVEY		BY	DATE
	SURVEYED		
	PLOTTED		
NOTE BOOK	TOPSOIL		
	AREAS		
NO.	AREAS CHECKED		

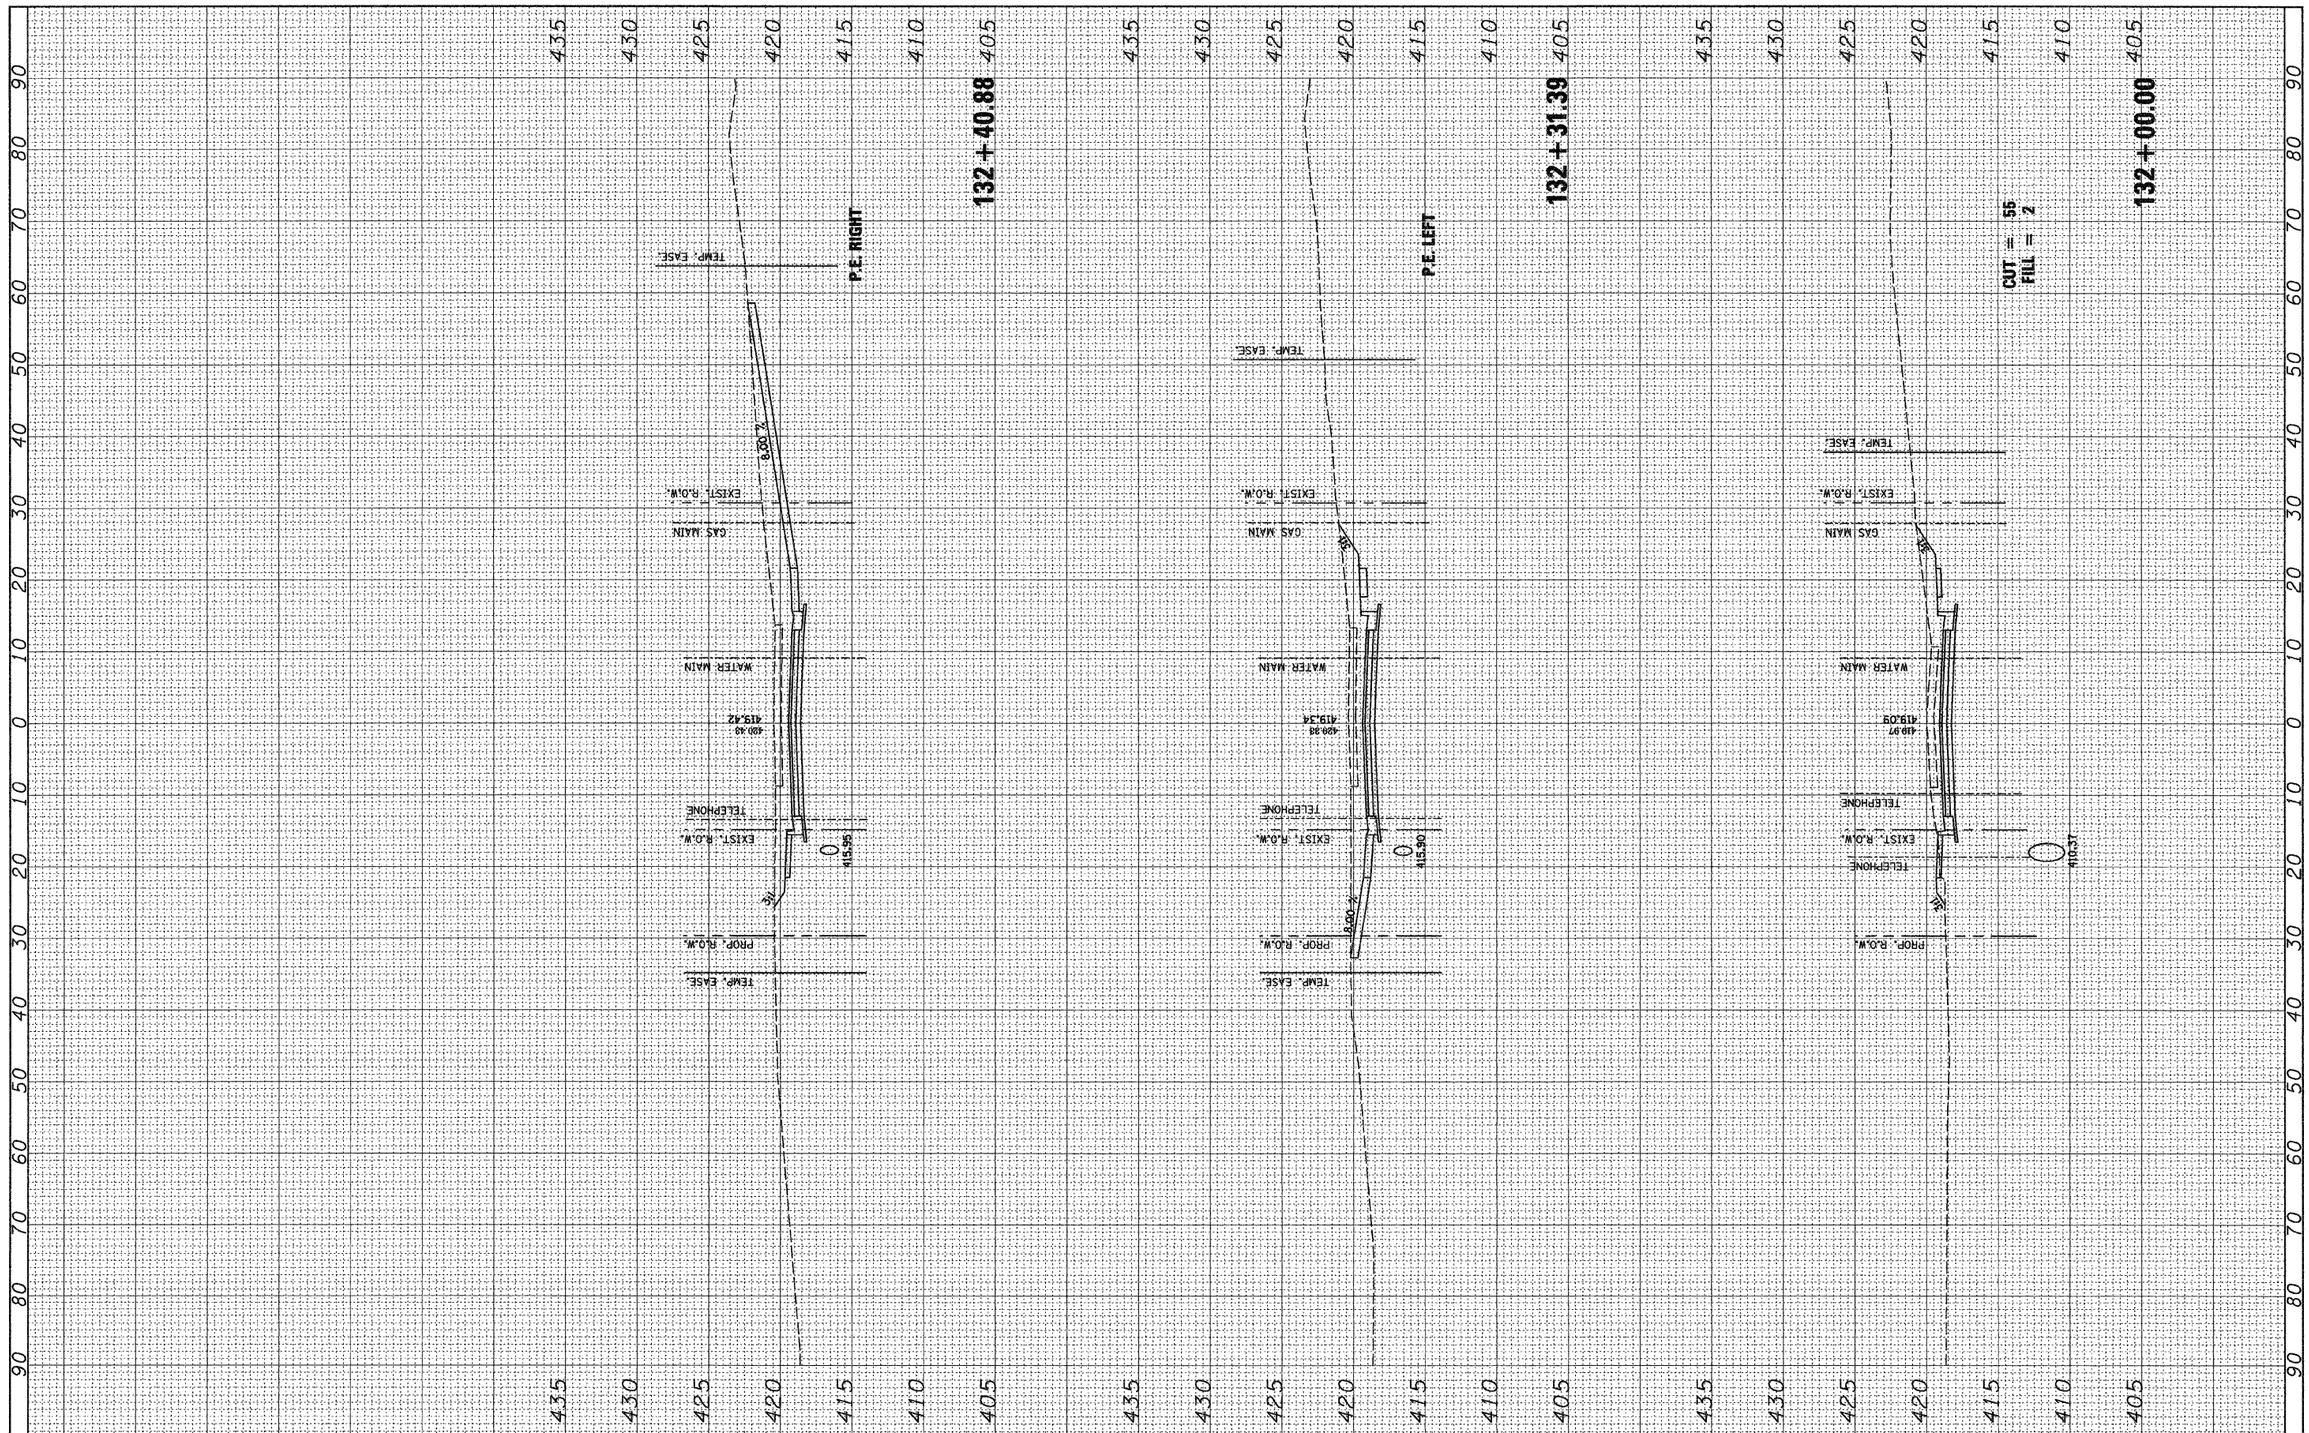

FILE NAME = $FILEL$	USER NAME = jeremy	DESIGNED -	REVISED -	**STATE OF ILLINOIS DEPARTMENT OF TRANSPORTATION**	**MOCKINGBIRD LANE**
		DRAWN -	REVISED -		
	PLOT SCALE = $SCALE$	CHECKED -	REVISED -		
	PLOT DATE = 4/3/2009	DATE - 04/03/09	REVISED -		

SCALE: | SHEET NO. OF SHEETS | STA. 132+00.00 TO STA. 132+40.88

F.A.U. RTE.	SECTION	COUNTY	TOTAL SHEETS	SHEET NO.
9024	07-00187-02-RP	MADISON	111	84
		CONTRACT NO. 97376		
FED. ROAD DIST. NO.	ILLINOIS	FED. AID PROJECT		