CONTRACT #97382

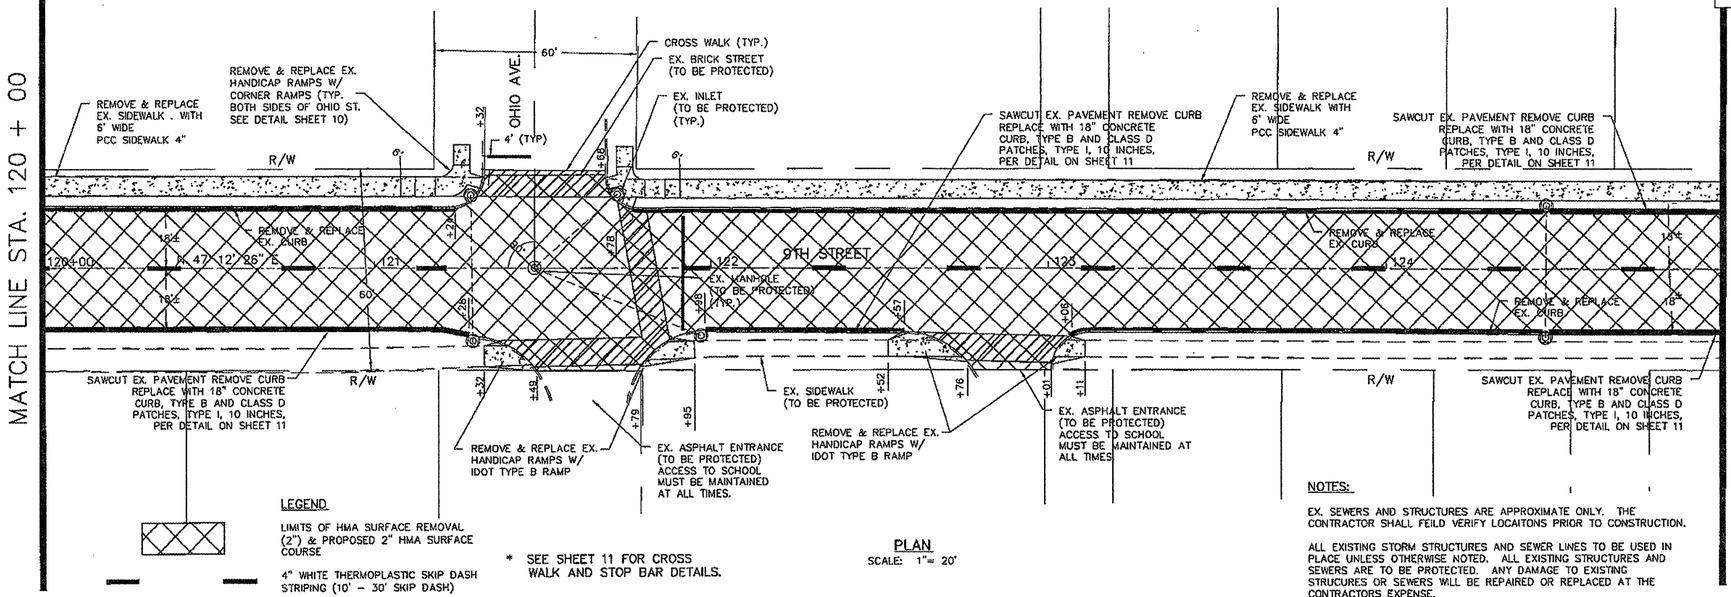

LEGEND

LIMITS OF HMA SURFACE REMOVAL (2") & PROPOSED 2" HMA SURFACE COURSE

4" WHITE THERMOPLASTIC SKIP DASH STRIPING (10' – 30' SKIP DASH)

* SEE SHEET 11 FOR CROSS WALK AND STOP BAR DETAILS.

PLAN
SCALE: 1"= 20'

NOTES:

EX. SEWERS AND STRUCTURES ARE APPROXIMATE ONLY. THE CONTRACTOR SHALL FEILD VERIFY LOCAITONS PRIOR TO CONSTRUCTION.

ALL EXISTING STORM STRUCTURES AND SEWER LINES TO BE USED IN PLACE UNLESS OTHERWISE NOTED. ALL EXISTING STRUCTURES AND SEWERS ARE TO BE PROTECTED. ANY DAMAGE TO EXISTING STRUCURES OR SEWERS WILL BE REPAIRED OR REPLACED AT THE CONTRACTORS EXPENSE.

PLAN: SURVEYED | PLOTTED | CHECKED | NOTE BOOK | NO. | DATE | BY

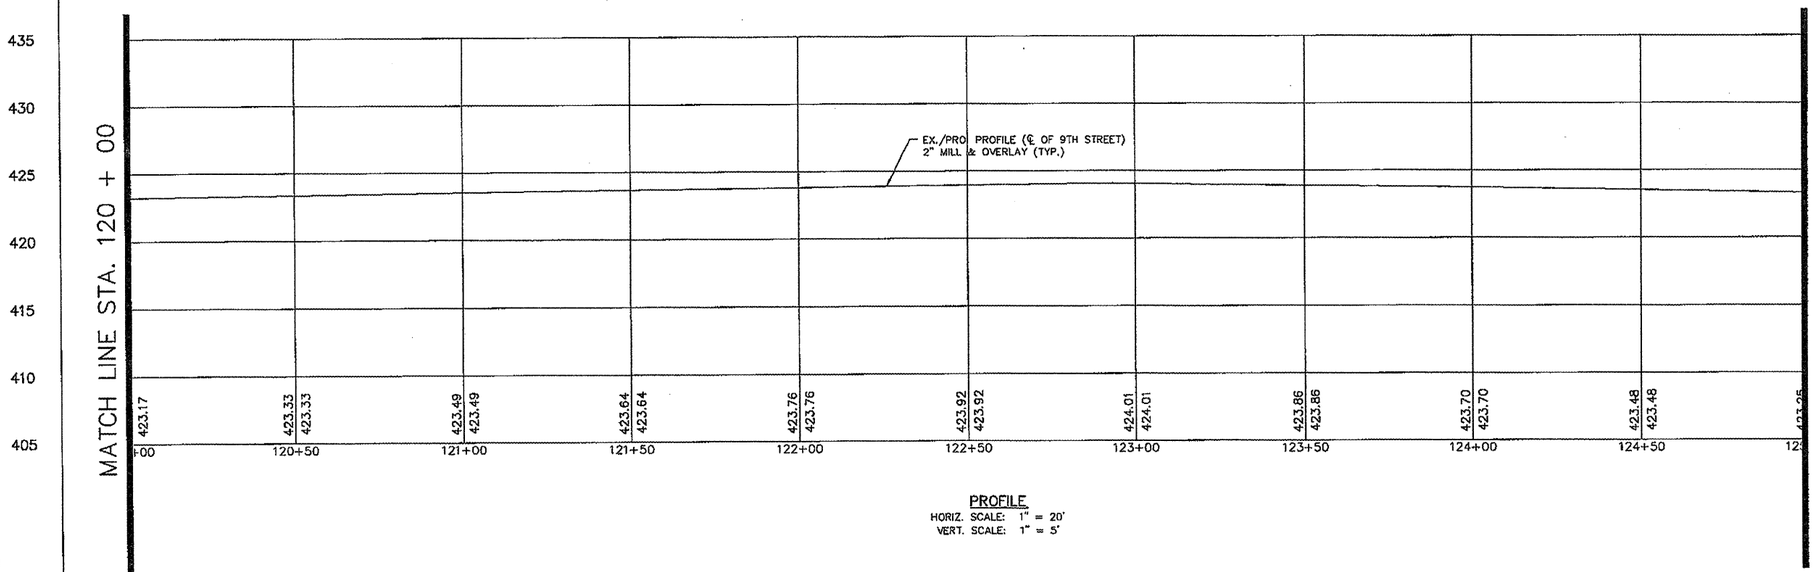

PROFILE
HORIZ. SCALE: 1" = 20'
VERT. SCALE: 1" = 5'

PROFILE: SURVEYED | PLOTTED | CHECKED | NOTE BOOK | NO. | DATE | BY

FILE NAME $FILE$	USER NAME = $USER$	DESIGNED – KJW	REVISED –
		DRAWN – JMA	REVISED –
	PLOT SCALE = 1:1	CHECKED –	REVISED –
	PLOT DATE = 4-9-09	DATE – 4-9-09	REVISED –

CITY OF EAST SAINT LOUIS
9TH STREET RESURFACING

PLAN & PROFILE

SCALE: 1"=20' | SHEET NO. 8 OF 11 SHEETS | STA. 1+20 TO STA. 1+25

F.A.U. RTE.	SECTION	COUNTY	TOTAL SHEETS	SHEET NO.
9214	08-00218-00 RS	ST. CLAIR	11	8
		CONTRACT NO. _____		
FED. ROAD DIST. NO. _	ILLINOIS	FED. AID PROJECT		