HORIZONTAL AND VERTICAL CONTROL

POINT NO.	NORTHING	EASTING	ELEVATION	DESCRIPTION
8	2013354.033	2587298.819	721.48	IRON PIN
9	2014137.548	2587363.153	724.25	IRON PIN
10	2013732.519	2587883.472	722.32	CHISELED "X"
11	2014867.837	2587525.975	726.65	IRON PIN

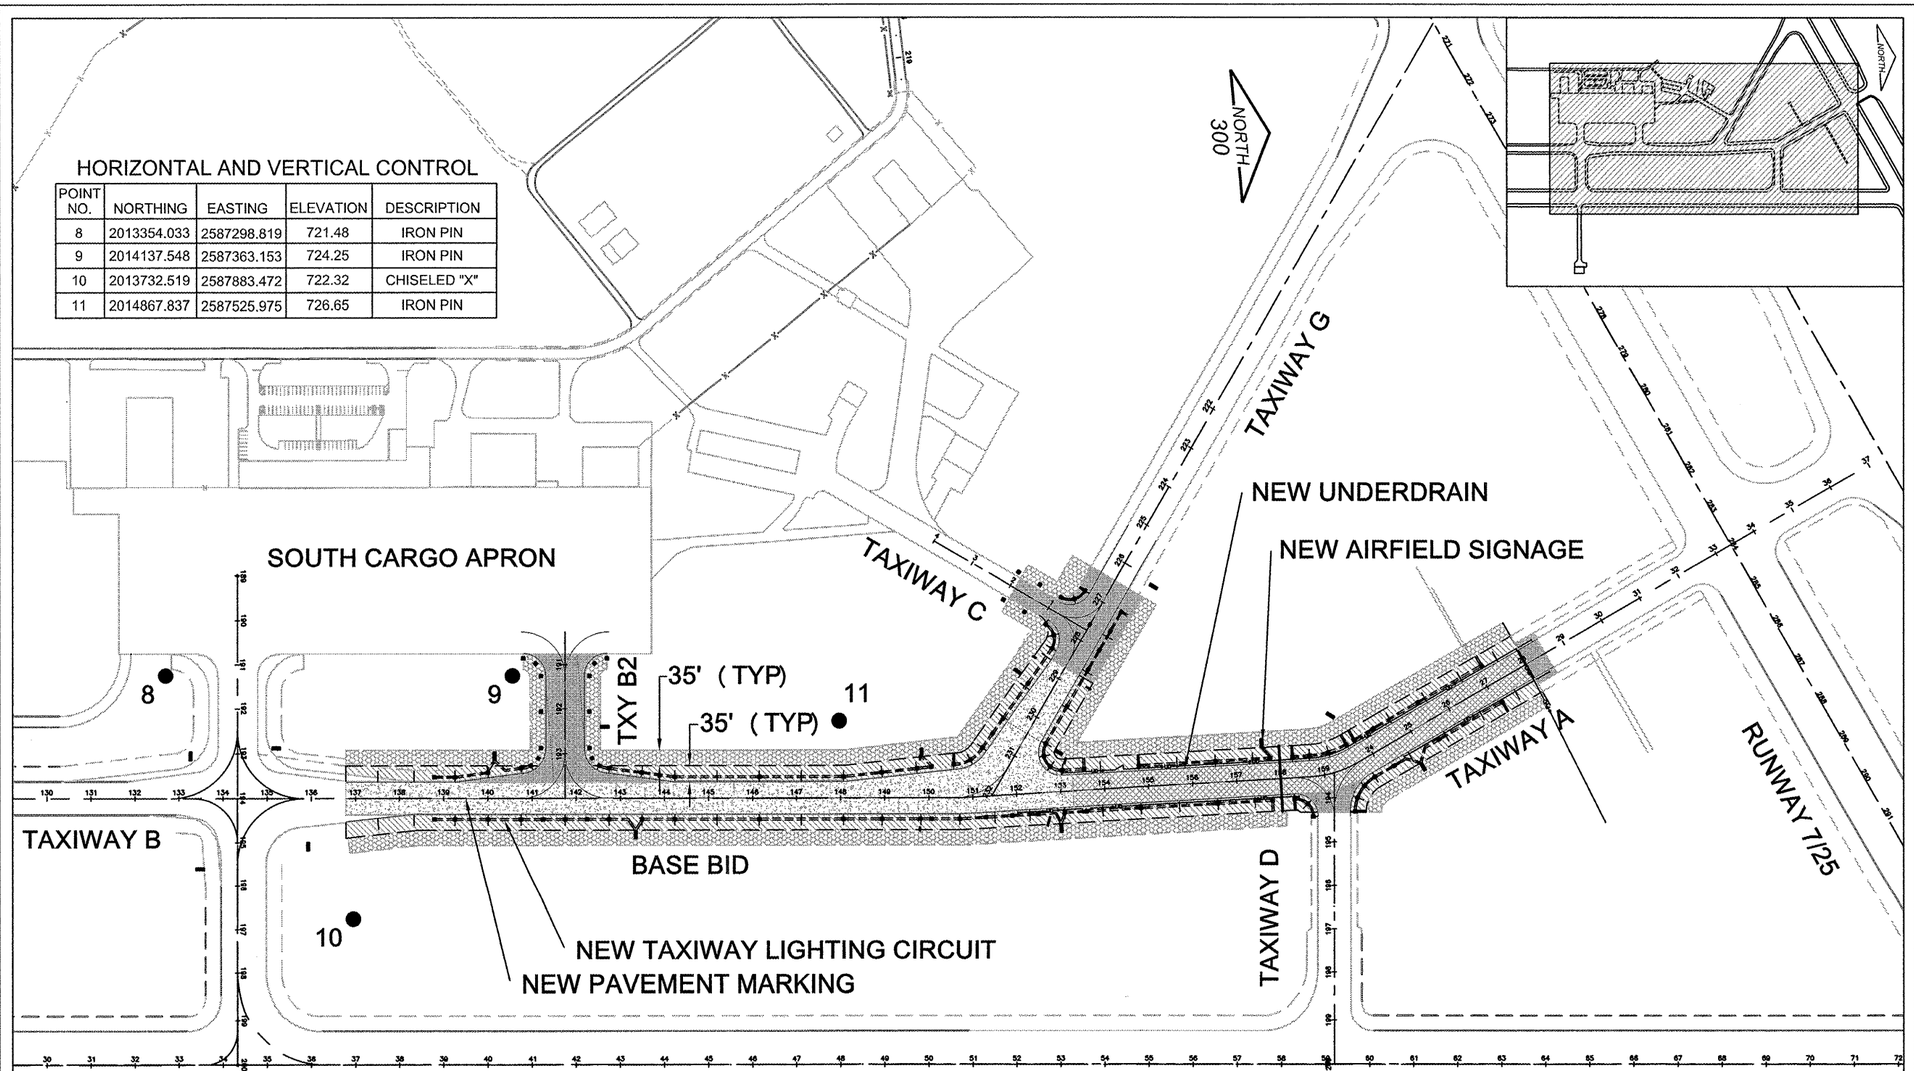

LEGEND

- NEW 18" PCC PAVEMENT, 8" AGGREGATE BASE AND FULL DEPTH PAVEMENT MILLING REMOVAL
- NEW 15" PCC PAVEMENT INLAY AND 3" BITUMINOUS PAVEMENT MILLING REMOVAL
- NEW BITUMINOUS SHOULDER PAVEMENT (4" BITUMINOUS/8"-11" AGGREGATE BASE)
- NEW VARIABLE DEPTH BITUMINOUS TRANSITION
- NEW LANDSCAPING (SEEDING/SOILGUARD)

SITE PLAN / PROJECT CONTROL (SPL1)

RO017
5A

CMT
CRAWFORD, MURPHY & TILLY, INC.
CONSULTING ENGINEERS
Copyright CMT, Inc.

Chicago Rockford International Airport

FLYRFD.COM

ROCKFORD, ILLINOIS

GREATER ROCKFORD AIRPORT AUTHOIRTY

3-17-0088-XX
RFD-3909

REHAB. TWY B SOUTH PHASE 2

Revisions

Date	Description

0 — 1
THIS BAR IS EQUAL TO 1" AT FULL SCALE (17 X 11).

DESIGN BY:	CMT-ARR
DRAWN BY:	CMT-ARR
CHECKED BY:	CMT-ARR
APPROVED BY:	CMT-RFD
DATE:	5/8/2009
JOB No:	09258-04-00

SITE PLAN - PROJECT CONTROL (SPL1)

3

SHEET 3 OF 59 SHEETS

XREF DWG: X01_topo.DWG
tbcint.dwg
IMAGE FILES: 101-rfd_logo.jpg
UPDATE BY: Jeremy Linke
LAYOUT: 3-SPL1
DATE: Monday, May 11, 2009 3:56:27 PM
FILE: K:\Rockforde\09258\4 Rehab Twy B South Ph2\Dwgs\Sheets\01-SPL1.dwg