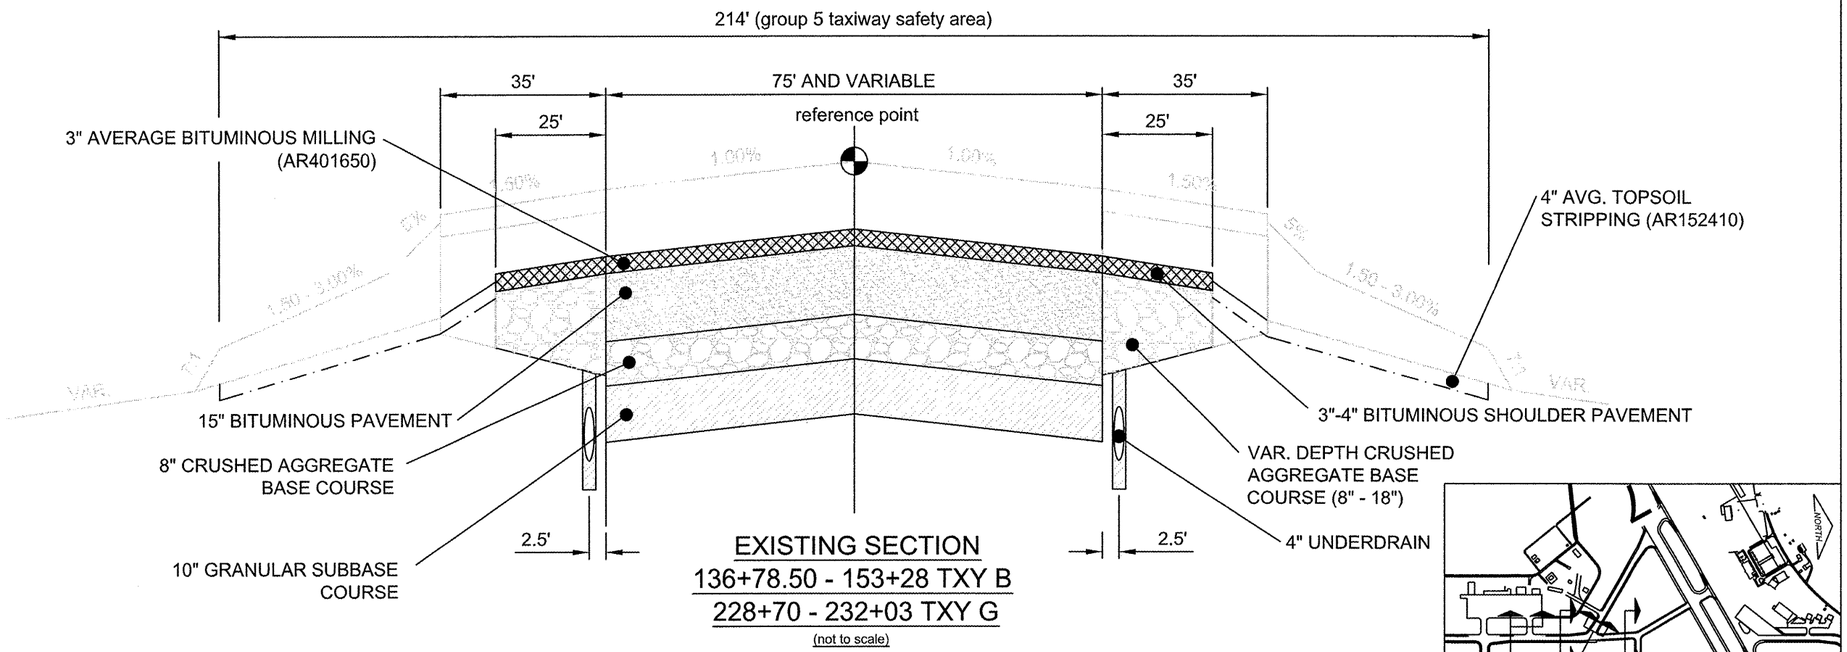

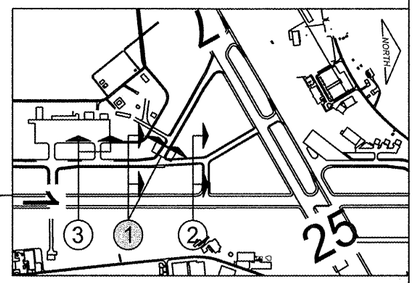

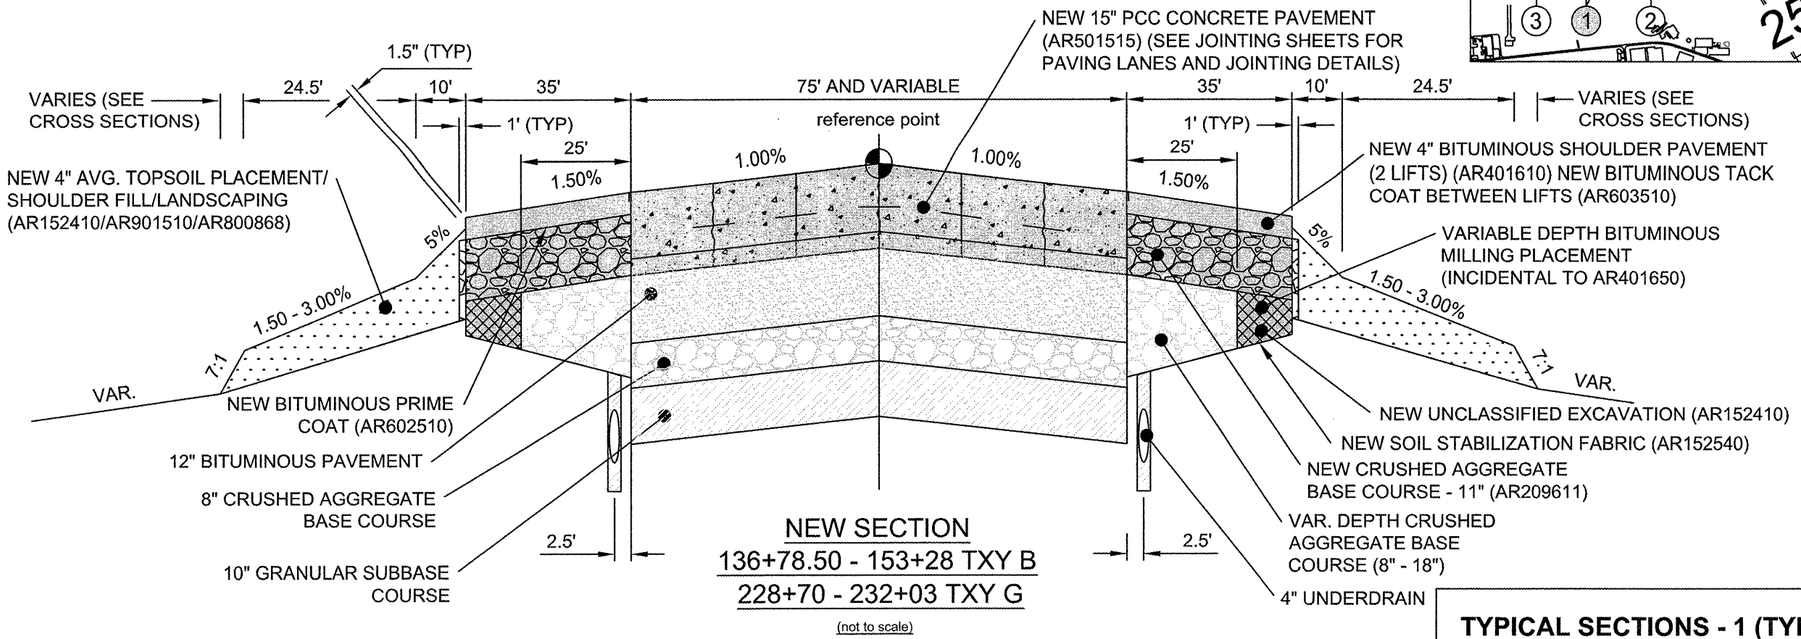

TYPICAL SECTIONS - 1 (TYP1)

RO017
5A

CMT
CRAWFORD, MURPHY & TILLY, INC.
CONSULTING ENGINEERS
Copyright CMT, Inc.

Chicago Rockford International Airport

FLYRFD.COM

ROCKFORD, ILLINOIS

GREATER ROCKFORD AIRPORT AUTHOIRTY

3-17-0088-XX
RFD-3909

REHAB. TWY B SOUTH PHASE 2

Revisions

	Date	Description

THIS BAR IS EQUAL TO 1" AT FULL SCALE (17 X 11).

DESIGN BY:	CMT-ARR
DRAWN BY:	CMT-ARR
CHECKED BY:	CMT-ARR
APPROVED BY:	CMT-RFD
DATE:	5/8/2009
JOB No:	09258-04-00

TYPICAL SECTIONS - 1 (TYP1)

4

SHEET 4 OF 59 SHEETS

XREF DWG: tbchrt.dwg
IMAGE FILES: 101-rfd_logo.jpg
UPDATE BY: Jeremy Lunsford
LAYOUT: 4-TYP1
DATE: Monday, May 11, 2009 3:56:37 PM
FILE: K:\Rockford\09258\04 Rehab Twy B South Ph2\Dgn\Sheets\04-06-TYP1-3.dgn