XREF DWG: tbsht1.dwg
XO1_Etopo.DWG
IMAGE FILES: 101-rfd_logo.jpg
UPDATE BY: Jeremy Linke
LAYOUT: 48--1AP1
DATE: Monday, May 11, 2009 4:03:23 PM
FILE: K:\Rockford\09258\04_Rehab Twy B South Ph2\Dgn\Sheets\48--1AP1.dwg

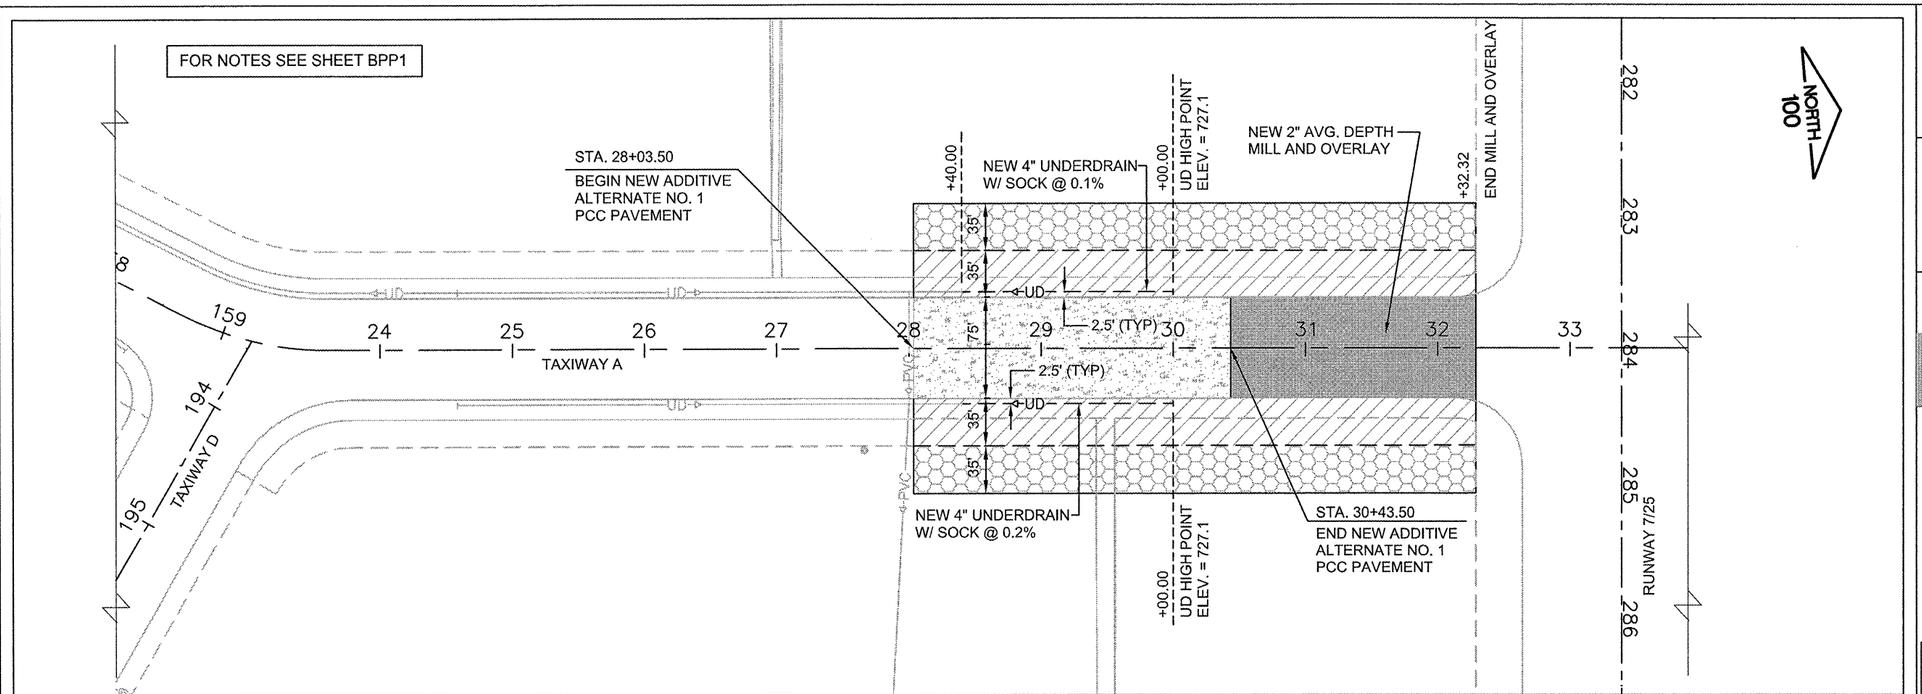

LEGEND

- NEW 18" PCC PAVEMENT, 8" AGGREGATE BASE
- NEW BITUMINOUS SHOULDER PAVEMENT (4" BITUMINOUS/8" AGGREGATE BASE)
- NEW 2" AVG. DEPTH MILL AND OVERLAY
- NEW LANDSCAPING (SEEDING/SOILGUARD)
- — —UD— — NEW 4" UNDERDRAIN

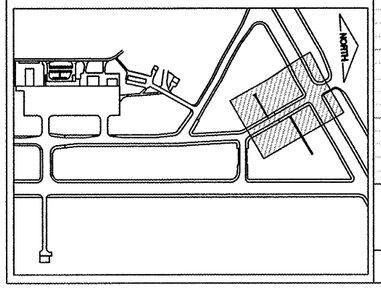

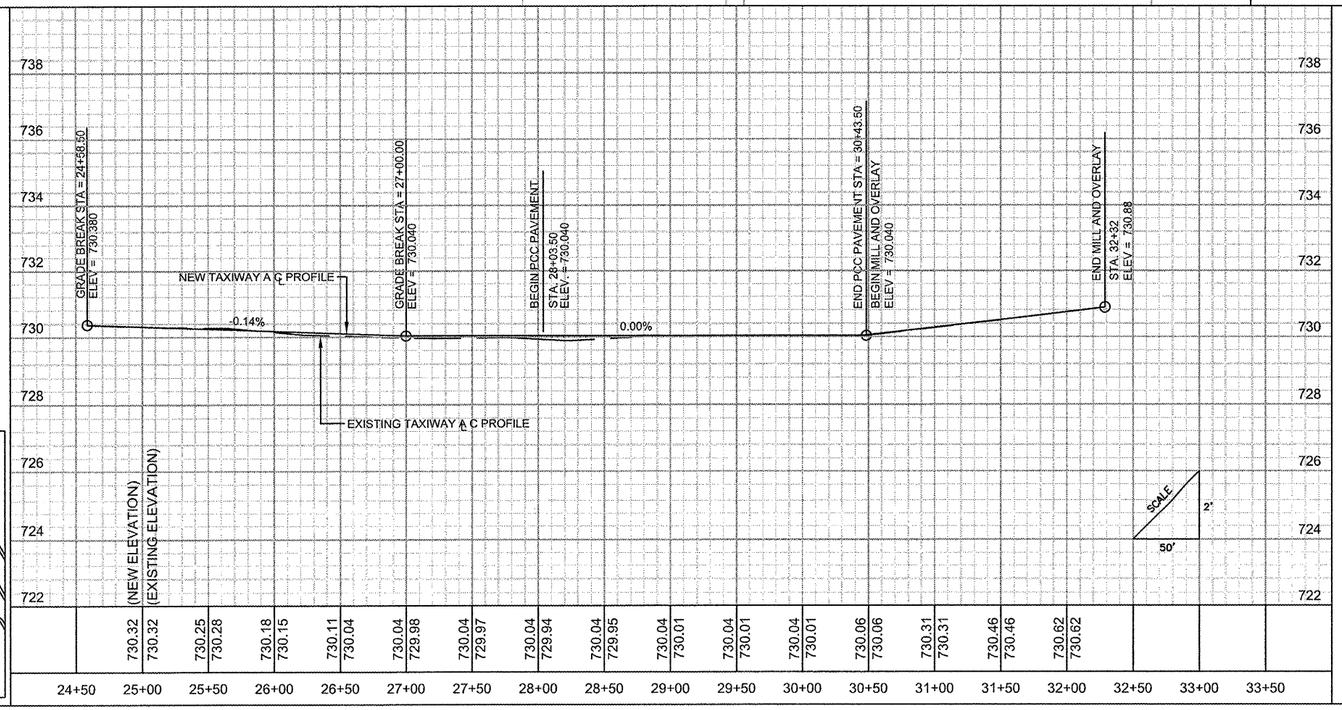

RO017
5A

CMT
CRAWFORD, MURPHY & TILLY, INC.
CONSULTING ENGINEERS
Copyright CMT, Inc.

Chicago Rockford International Airport

FLYRFD.COM

ROCKFORD, ILLINOIS

GREATER ROCKFORD AIRPORT AUTHOIRTY

3-17-0088-XX
RFD-3909

REHAB. TWY B SOUTH PHASE 2

Revisions

	Date	Description

0 1
THIS BAR IS EQUAL TO 1" AT FULL SCALE (17 X 11).

DESIGN BY:	CMT--ARR
DRAWN BY:	CMT--ARR
CHECKED BY:	CMT--ARR
APPROVED BY:	CMT--RFD
DATE:	5/8/2009
JOB No:	09258-04-00

TAXIWAY A PLAN - PROFILE (1AP1)

48

SHEET 48 OF 59 SHEETS