F.A.I RTE.	SECTION	COUNTY	TOTAL SHEETS	SHEET NO.
55	*	WILL	608	79

STA. TO STA.

FED. ROAD DIST. NO. 1 | ILLINOIS | FED. AID PROJECT

* (26, 26HB-1&114) R-2 CONTRACT NO. 60363

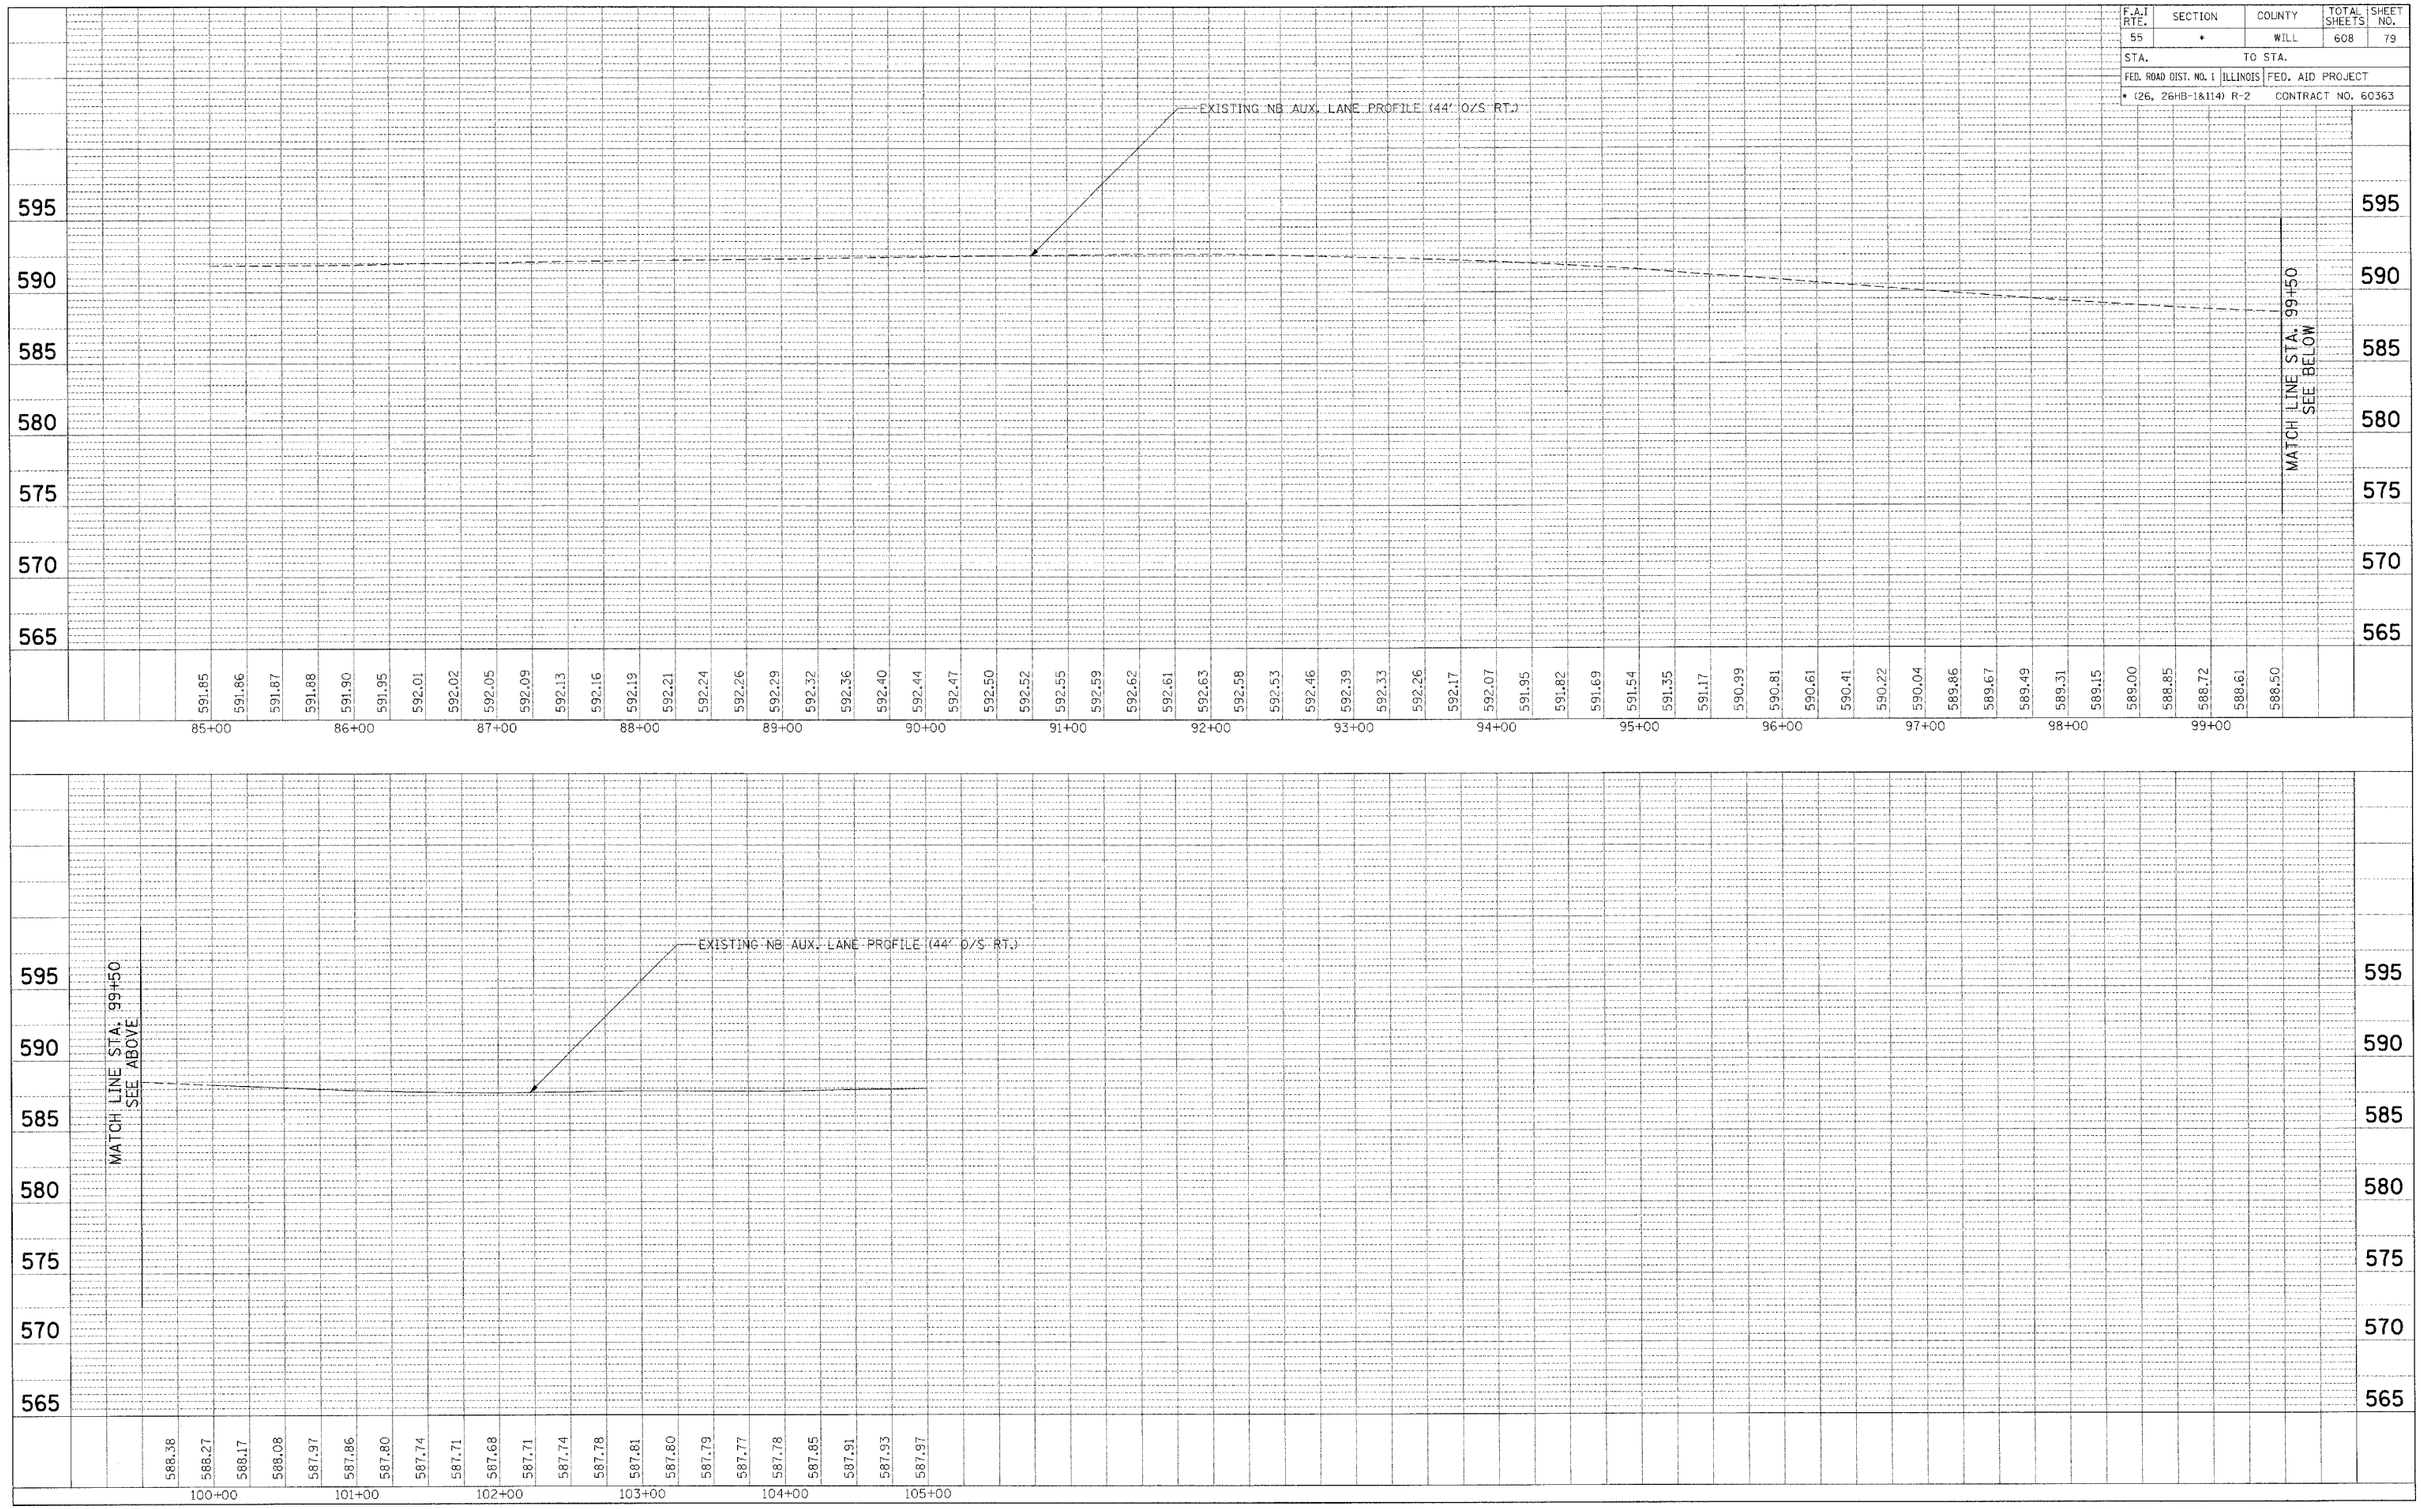

PLAN
NOTE BOOK NO. ____
SURVEYED
PLOTTED
ALIGNMENT CHECKED
RT. OF WAY CHECKED
CADD FILE NAME
BY | DATE

PROFILE
NOTE BOOK NO. ____
SURVEYED
PLOTTED
GRADES CHECKED
BRK. NOTED
STRUCTURE NOTATNS CHKD
BY | DATE

TENG

TENG & ASSOCIATES, INC.
ENGINEERS/ARCHITECTS/PLANNERS
205 W. MICHIGAN AVE. CHICAGO, IL 60601
TELEPHONE: 312/616 0000

SCALE: VERT. 1"=5'
HORIZ. 1"=50'

I-55 NB AUX LANE PROFILE

STA. 85+00 TO STA. 105+00

~\PRFOGRR2.DGN, ..\TTBOORRN.DGN, ..\PRFOGRR2.DGN, ..\PRFOGRR2.DGN, ..\PRFOGRR2.DGN, ..\PRFOGRR2.DGN, ..\PRFOGRR2.DGN, ..\PRFOGRR2.DGN
3-12-2008,185589 T:\DOCUMENT\92290\CIVIL\DGN\PRFOOVLZ.DGN B2N0P4U0
1 2 