F.A.I. RTE.	SECTION	COUNTY	TOTAL SHEETS	SHEET NO.
55	*	WILL	608	92
STA.		TO STA.		
FED. ROAD DIST. NO. 1	ILLINOIS	FED. AID PROJECT		
* (26, 26HB-1&114) R-2		CONTRACT NO. 60363		

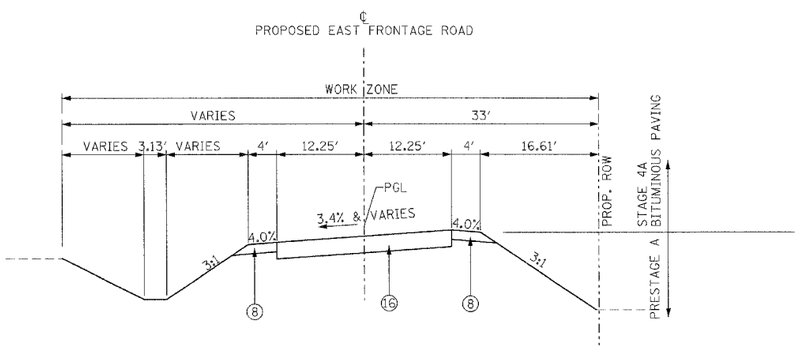

PRE-STAGE A

TYPICAL SECTION B-B
FAI - 55 EAST FRONTAGE ROAD
STA. 6510+38.92 TO STA. 6518+01.57
S.E. TO THE LEFT

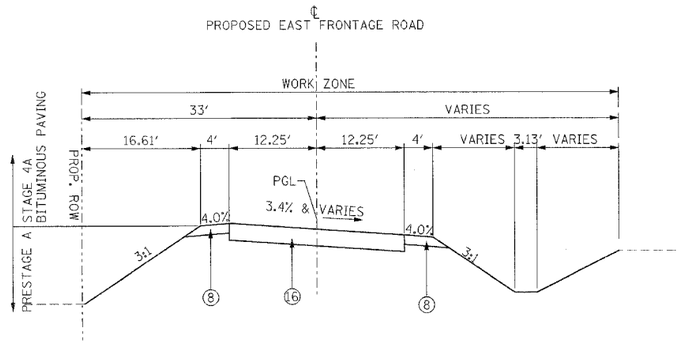

PRE-STAGE A

TYPICAL SECTION D-D
FAI - 55 EAST FRONTAGE ROAD
STA 6501+32.00 TO STA. 6505+18.92
STA 6523+21.30 TO STA 6527 + 86.39
S.E. TO THE RIGHT

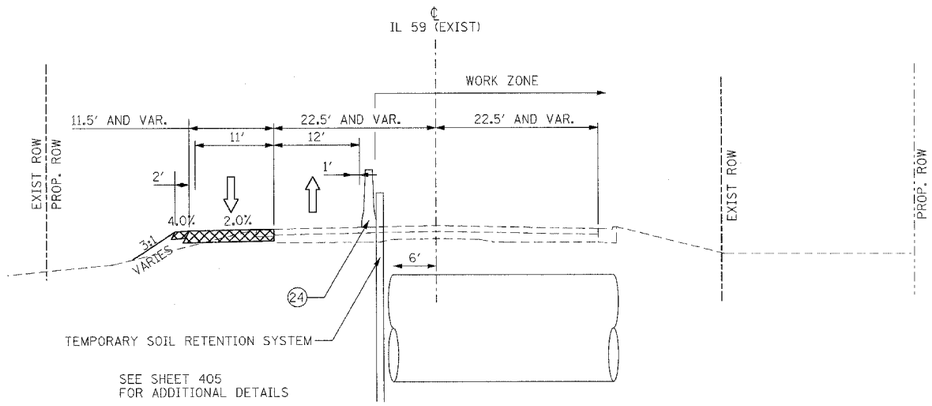

PRESTAGE B (PHASE I)

TYPICAL SECTION
EXISTING IL 59
APPROXIMATE STA. 7521+00

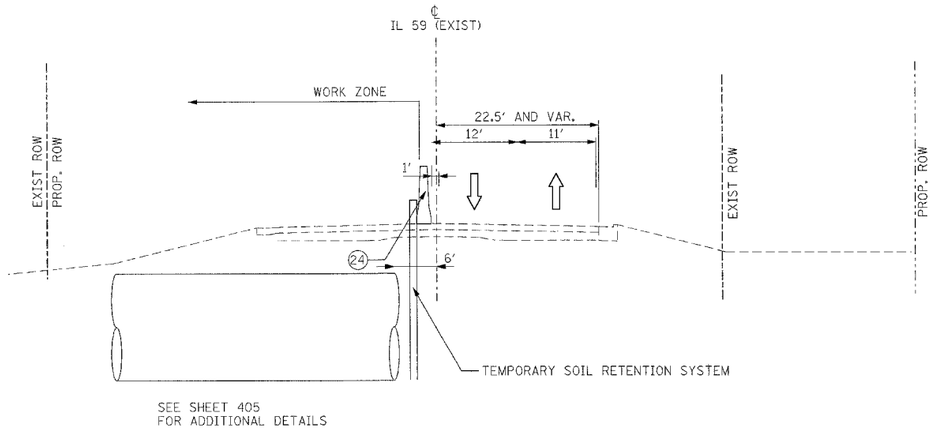

PRESTAGE B (PHASE II)

TYPICAL SECTION
EXISTING IL 59
APPROXIMATE STA. 7521+00

LEGEND:

1. EXIST. WOVEN WIRE FENCE
2. CHAIN LINK FENCE, 4'
3. BARRICADES, TYPE II OR DRUMS WITH STEADY BURN LIGHT
4. TEMPORARY PAVEMENT MARKINGS (OR TYPE III TAPE IF INDICATED)
5. VERTICAL PANELS WITH STEADY BURN LIGHT
6. TEMPORARY PAVEMENT, 10"
6A. TEMPORARY PAVEMENT, 4"
7. N/A
8. AGGREGATE SHOULDERS, TYPE B 6"
9. TEMPORARY SEEDING
10. TEMPORARY PIPE CULVERT
11. BITUMINOUS SURFACE REMOVAL
12. PROP. HOT-MIX ASPHALT SURFACE COURSE, MIX "D", N70 1½"
13. PROP. STEEL PLATE BEAM GUARDRAIL
14. N/A
15. PROP. GRANULAR EMBANKMENT
16. AGGREGATE SUBGRADE 12"
17. N/A
18. PROPOSED PAVEMENT MARKINGS
19. PAVED SHOULDER REMOVAL
20. EXISTING PAVEMENT
21. TEMPORARY PAVEMENT (PREVIOUS STAGE)
22. TEMPORARY SHOULDER (PREVIOUS STAGE)
23. AGGREGATE BASE COURSE, TYPE B, 10"
24. TEMPORARY CONCRETE BARRIER WALL
25. TOPSOIL EXCAVATION

⇨ TRAFFIC FLOW
(E) DENOTES EXISTING ALIGNMENT STATIONING
(P) DENOTES PROPOSED ALIGNMENT STATIONING

NOTES:

1. CONTRACTOR SHALL NOTE THAT THE EXISTING EAST FRONTAGE ROAD ASPHALT PAVEMENT IS APPROXIMATELY 2" THICK PER CORE INFORMATION.

MOTO5 REVISIONS	
NAME	DATE

ILLINOIS DEPARTMENT OF TRANSPORTATION
FAI 55 AT FAP 338 ILLINOIS ROUTE 59
SECTION: (26, 26HB-1&114) R-2

MAINTENANCE OF TRAFFIC TYPICAL SECTIONS PRE-STAGE (1 OF 2)

SCALE: N.T.S. DRAWN BY: JB
DATE: 03/14/08 CHECKED BY: ACL

TENG

TENG & ASSOCIATES, INC.
ENGINEERS/ARCHITECTS/PLANNERS
205 N. MICHIGAN AVE, CHICAGO, IL 60601
TELEPHONE: 312/616 0000

..\TI80ORIGINAL.DGN ..\MOTO05C~1.DGN ..\MOTO05S6.DGN ..\TSC00R10.DGN ..\MOTO05PM.DGN ..\DETOOTUY.DGN ..\TSC0050~1.DGN ..\MOTO05PW.DGN ..\MOTO05SN.DGN ..\MOTO05SA.DGN
3-24-2008, 10:40:08 TA\DOCUMENT\1922790\CIVIL\DGN\MOTO05SA.DGN LEEAC
1 2 